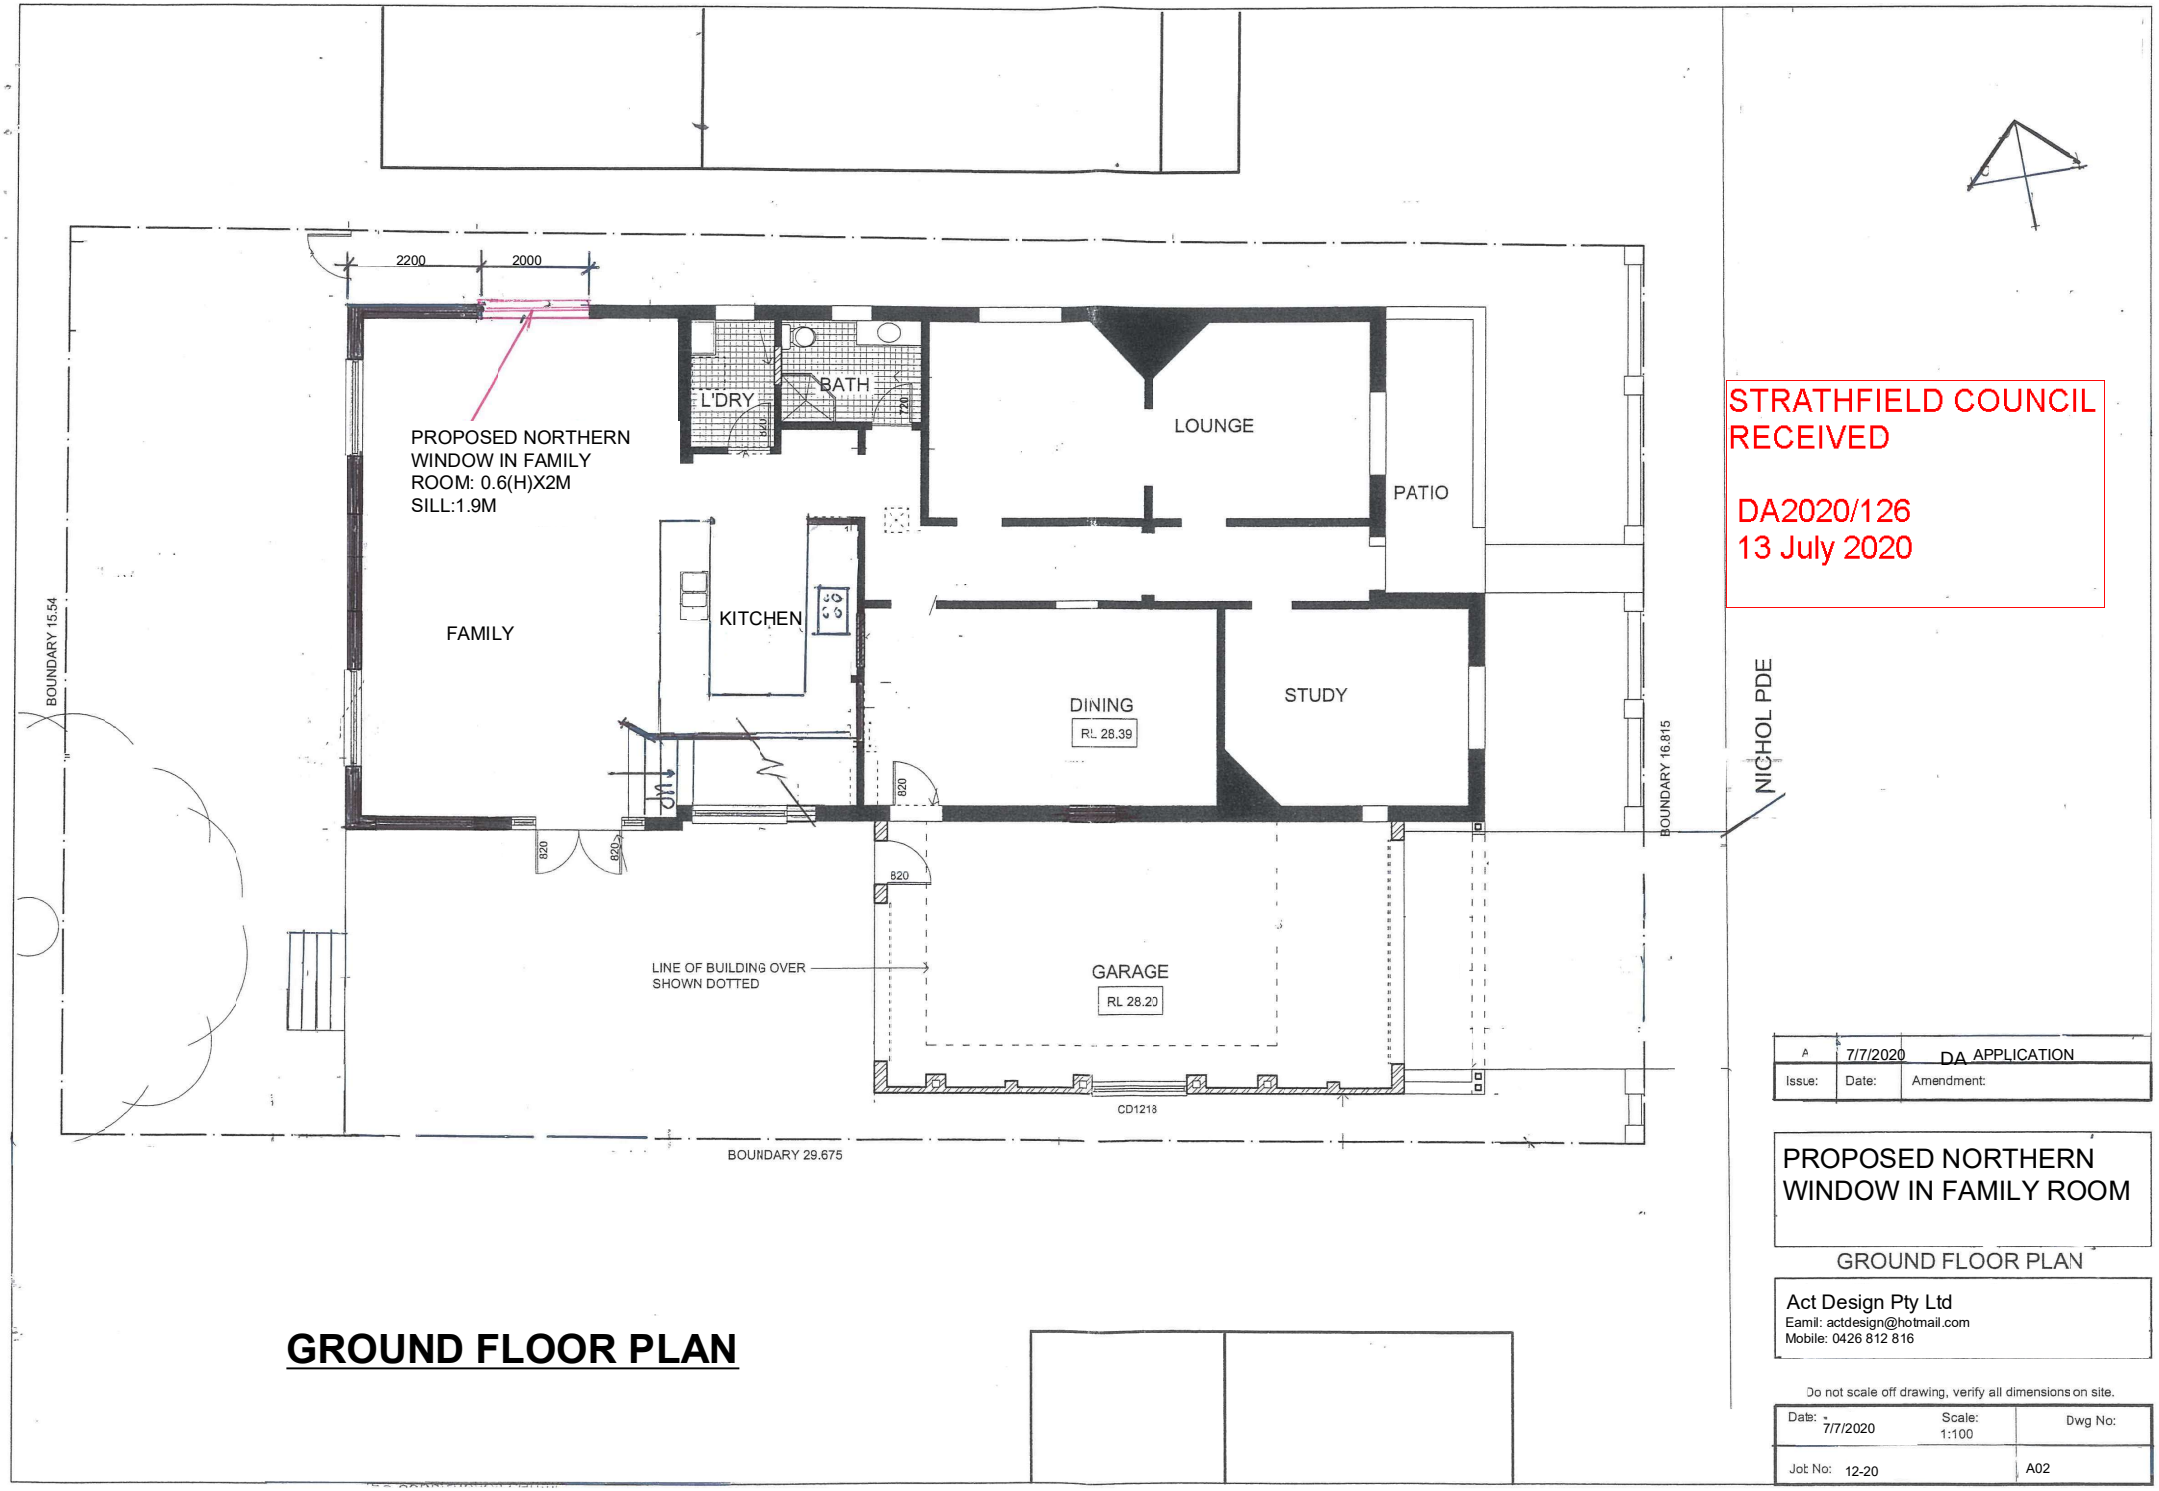


STRATHFIELD COUNCIL
RECEIVED

DA2020/126
13 July 2020

GROUND FLOOR PLAN

Issue:	Date:	Amendment:
A	7/7/2020	DA APPLICATION

PROPOSED NORTHERN WINDOW IN FAMILY ROOM

GROUND FLOOR PLAN

Act Design Pty Ltd
Eamil: actdesign@hotmail.com
Mobile: 0426 812 816

Do not scale off drawing, verify all dimensions on site.

Date:	Scale:	Dwg No:
7/7/2020	1:100	
Job No: 12-20		A02