Copyright URBAN LINK PTY LTD ©

Notes
1. CONTRACTOR MUST VERIFY ALL DIMENSIONS ON SITE BEFORE COMMENCING WORK OR PREPARING SHOP DRAWINGS.
2. DO NOT SCALE DRAWINGS.
3. CONTRACTOR TO CHECK UNDERGROUND SERVICES BEFORE COMMENCING WORKS BY CONTACTING DIAL BEFORE YOU DIG. IF DAIL BEFORE YOU DIG INFORMATION IS PROVIDED WITH THIS DOCUMENTATION IT SHALL BE ASSUMED NOT TO BE CURRENT AND CONTRACTOR SHALL MAKE THEIR OWN ENQUIRES.

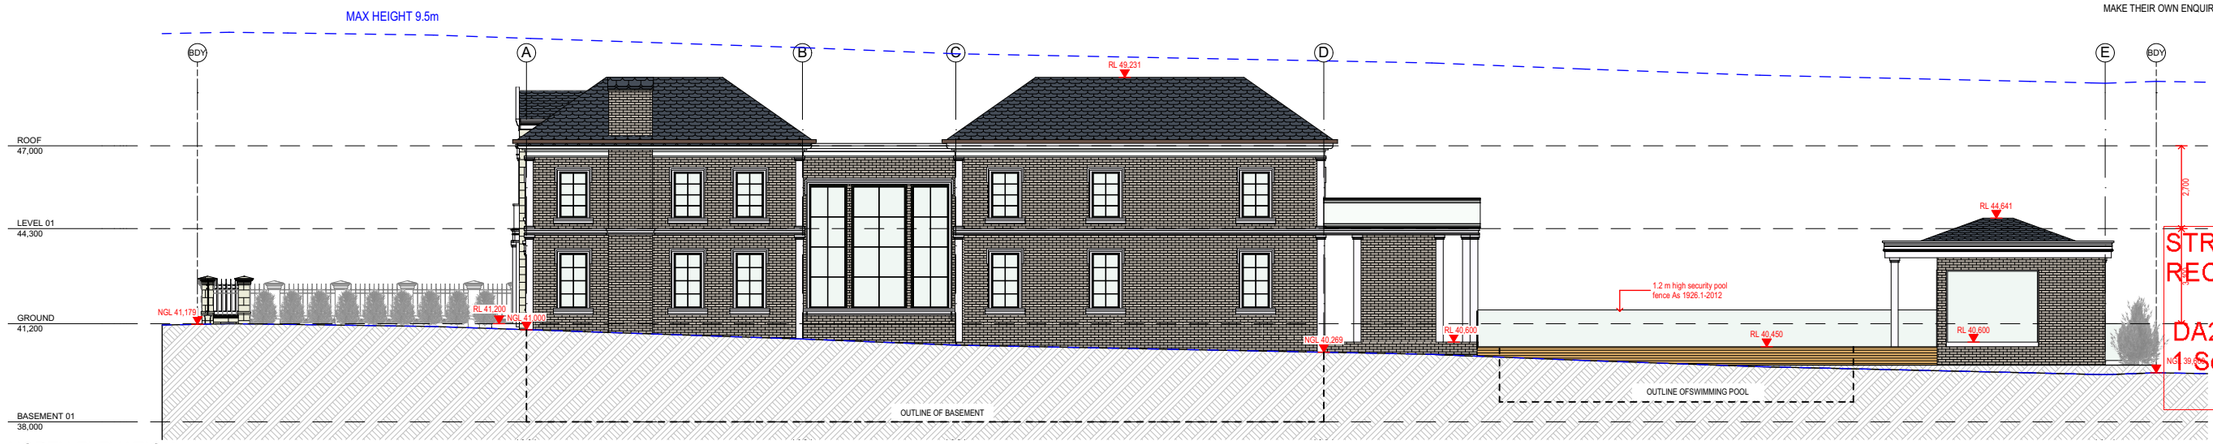

NORTH ELEVATION
SCALE 1:200

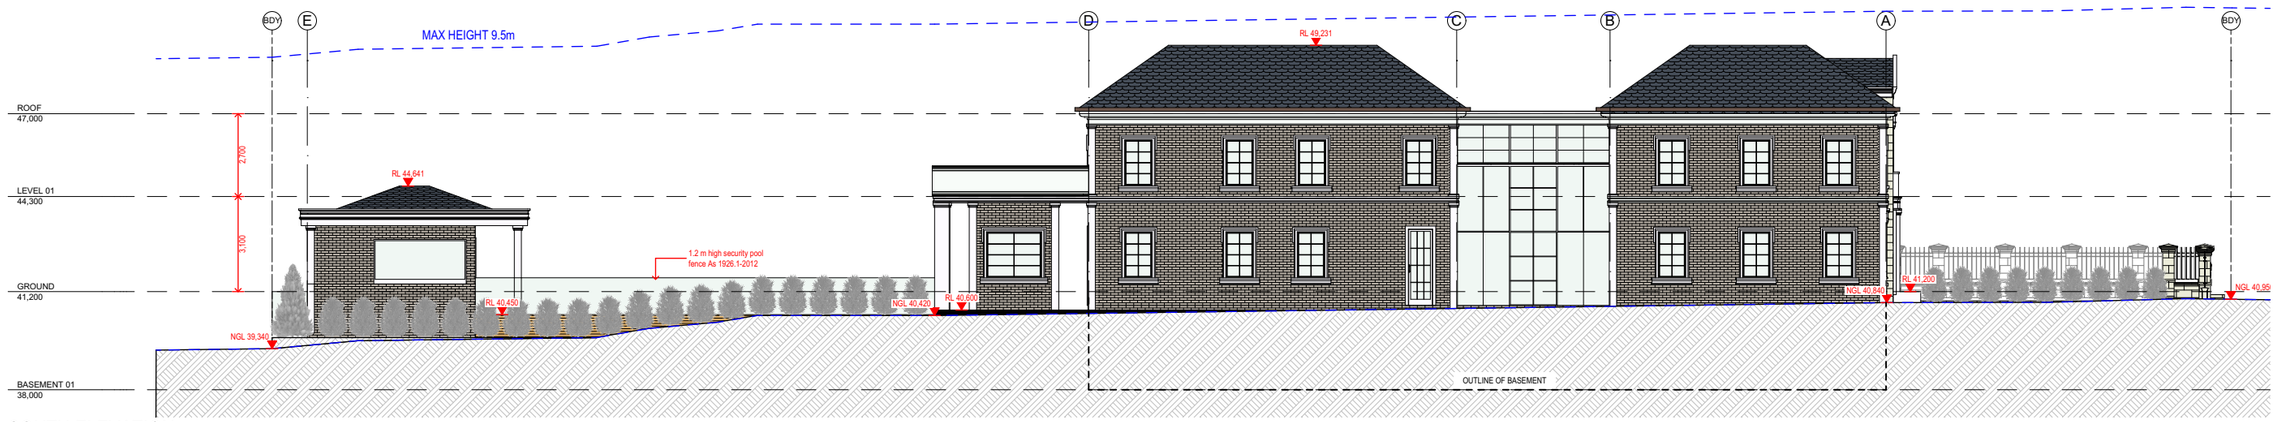

SOUTH ELEVATION
SCALE 1:200

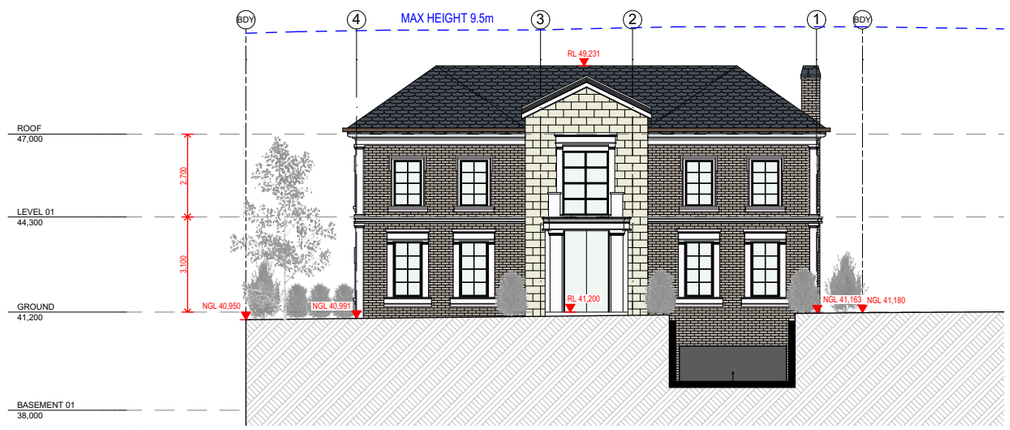

EAST ELEVATION
SCALE 1:200

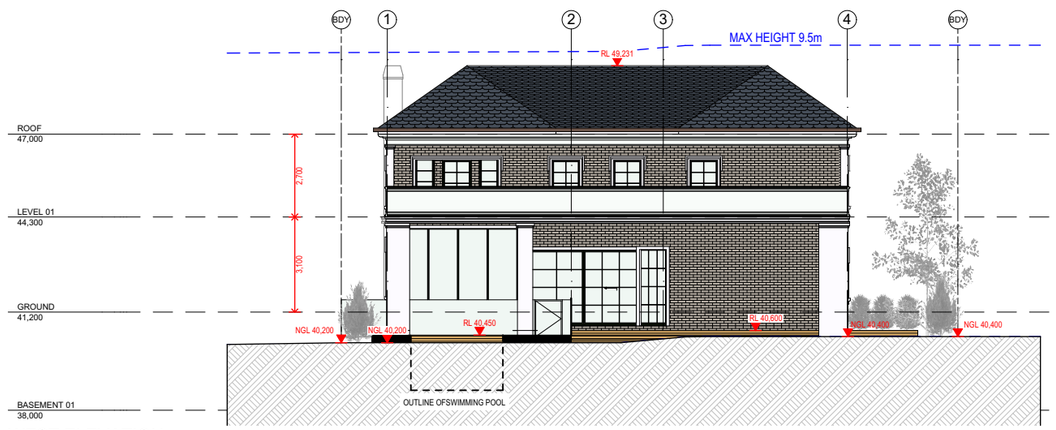

WEST ELEVATION
SCALE 1:200

STRATHFIELD COUNCIL
RECEIVED
DA2020/155
1 September 2020

A FOR DA APPROVAL 21.08.20 ZB

Project
DEVELOPMENT APPLICATION
RESIDENTIAL DWELLING
17 Firth Avenue
Strathfield NSW 2135 Australia

URBAN LINK
Business Address: Level 10, 11-15 Deane Street, Burwood NSW 2134
Postal Address: PO BOX 2223 Burwood North NSW 2134
Phone Number: +61 29745 2014

Nominated Architects:
Ziad Boumelhem Reg no 8008
Youssef El Khawaja Reg no 8933 Nicolas Toubia Reg no 9336

Drawing Title
ELEVATIONS
ELEVATIONS

Checked/Approved
ZB

Scale
1:200 @A3 Sheet Size

Project Number
2020-080

Drawing Number Revision
DA3001 A

Status
DEVELOPMENT APPLICATION

2020.08.21 - 17 Firth Ave - Strathfield.pln 21/08/20204:34 PM

Copyright URBAN LINK PTY LTD ©

Notes
1. CONTRACTOR MUST VERIFY ALL DIMENSIONS ON SITE BEFORE COMMENCING WORK OR PREPARING SHOP DRAWINGS.
2. DO NOT SCALE DRAWINGS.
3. CONTRACTOR TO CHECK UNDERGROUND SERVICES BEFORE COMMENCING WORKS BY CONTACTING DIAL BEFORE YOU DIG. IF DAIL BEFORE YOU DIG INFORMATION IS PROVIDED WITH THIS DOCUMENTATION IT SHALL BE ASSUMED NOT TO BE CURRENT AND CONTRACTOR SHALL MAKE THEIR OWN ENQUIRES.

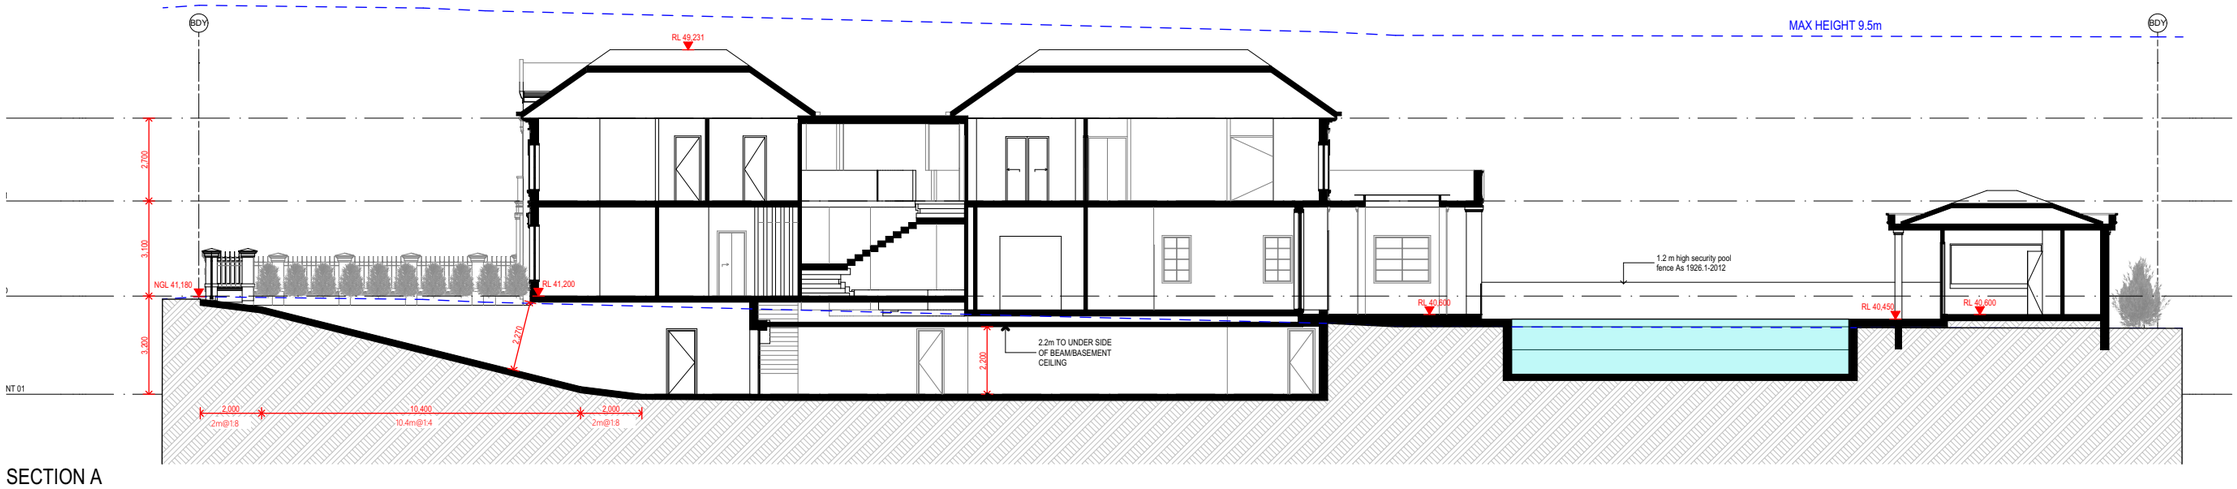

SECTION A

SCALE 1:200

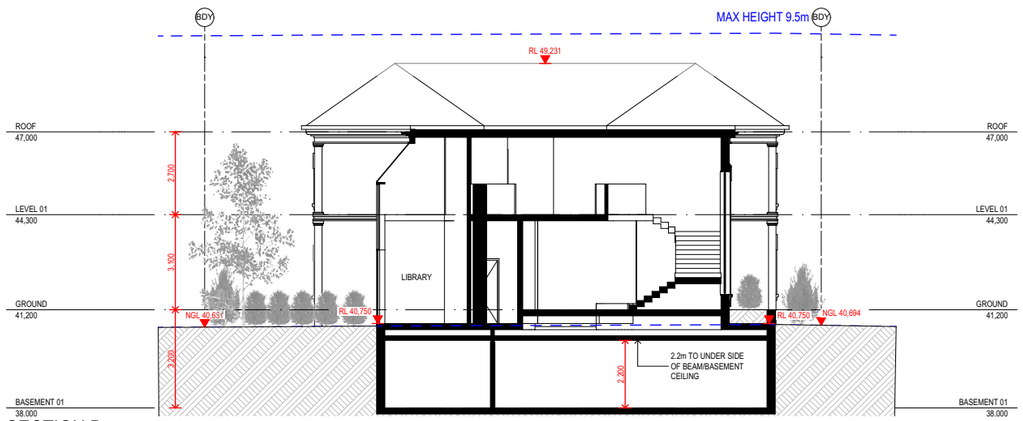

SECTION B

SCALE 1:200

STRATHFIELD COUNCIL
RECEIVED

DA2020/155
1 September 2020

A FOR DA APPROVAL 21.08.20 ZB

Project
DEVELOPMENT APPLICATION
RESIDENTIAL DWELLING
17 Firth Avenue
Strathfield NSW 2135 Australia

URBAN LINK
Business Address: Level 10, 11-15 Deane Street, Burwood NSW 2134
Postal Address: PO BOX 2223 Burwood North NSW 2134
Phone Number: +61 29745 2014

Nominated Architects:
Ziad Boumelhem Reg no 8008
Youssef El Khawaja Reg no 8933 Nicolas Toubia Reg no 9336

Drawing Title
SECTIONS
SECTIONS

Checked/Approved
ZB

Scale
1:200 @A3 Sheet Size

Project Number
2020-080

Drawing Number Revision
DA4001 A

Status
DEVELOPMENT APPLICATION

2020.08.21 - 17 Firth Ave - Strathfield.pln 21/08/20204:34 PM