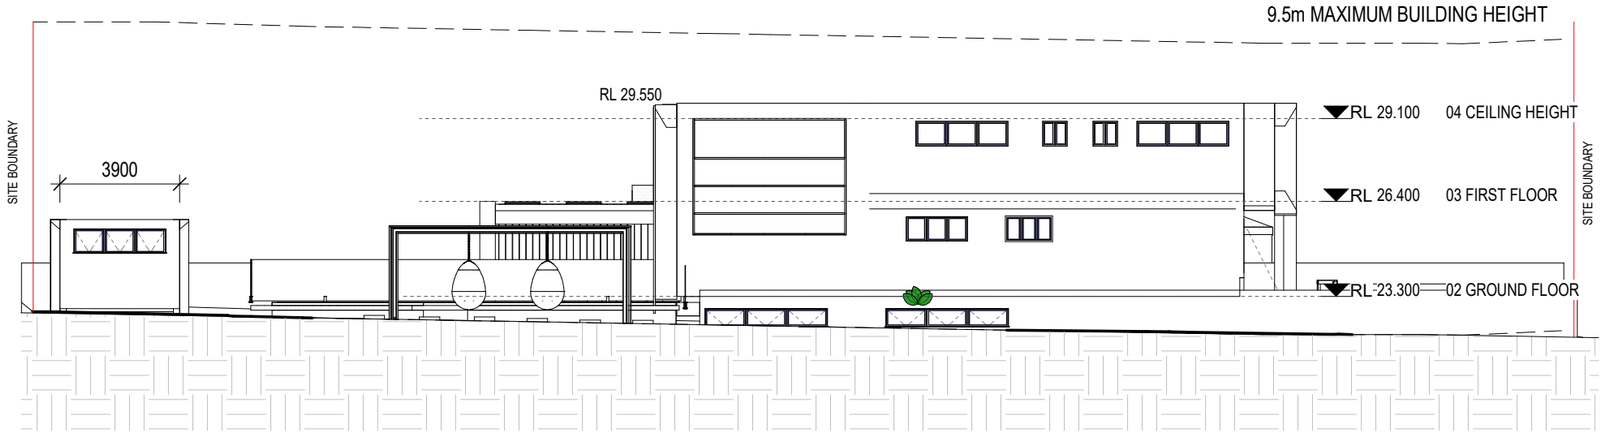

3 North Elevation.

1 : 200

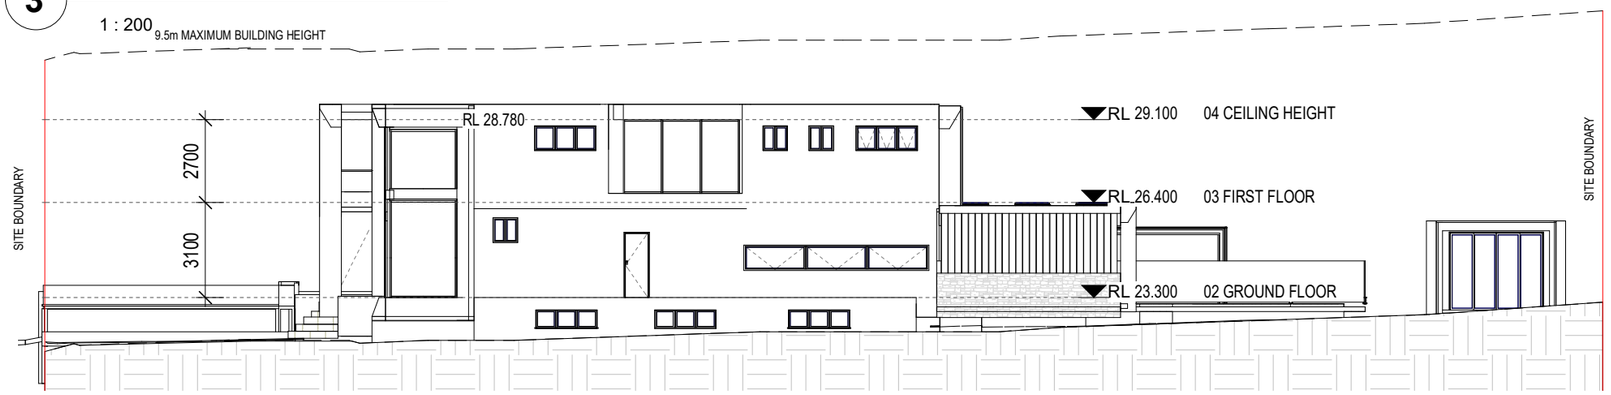

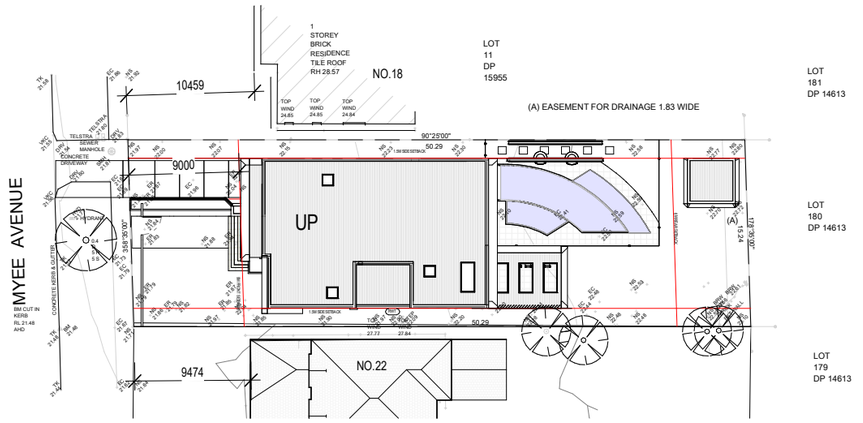

1 SITE PLAN

1 : 500

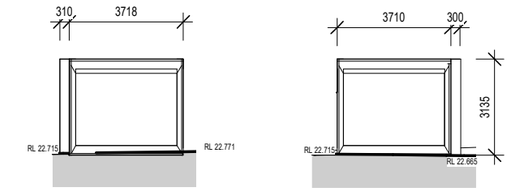

OUTDOOR BATH/STORAGE- EAST

OUTDOOR BATH/STORAGE- WEST

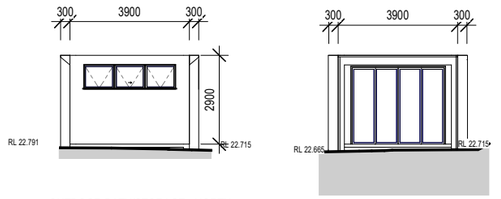

OUTDOOR BATH/STORAGE - NORTH

OUTDOOR BATH/STORAGE- SOUTH

4 South Elevation.

1 : 200

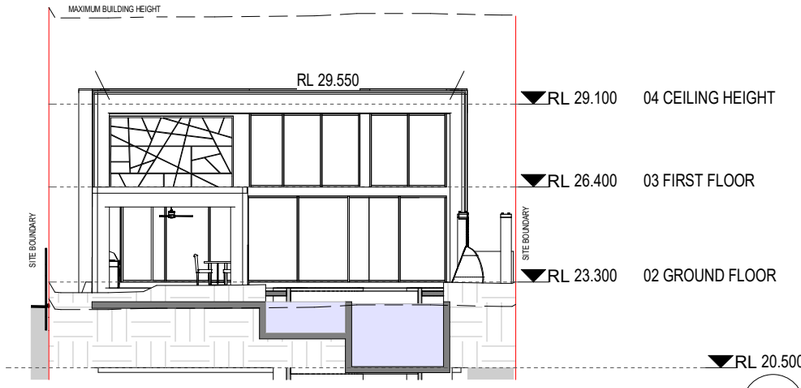

2 East Elevation.

1 : 200

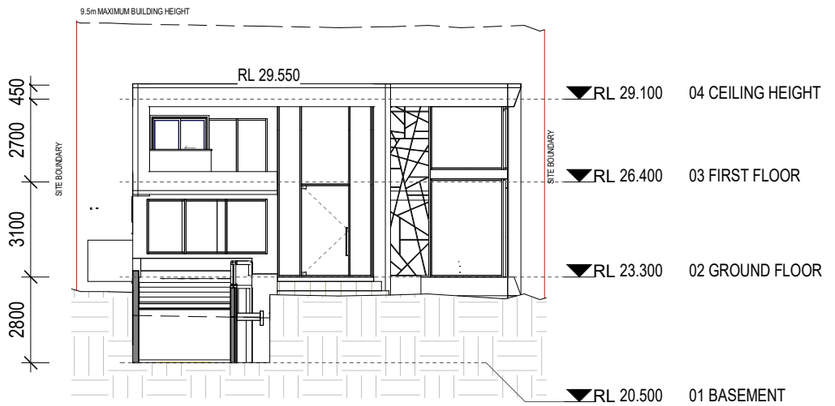

5 West Elevation.

1 : 200

zta

Level 1, 538 King Georges Road,
Beverly Hills, NSW 2209

ph: +61 2 8098 7886 fx: +61 2 8098 7886
e: admin@zta.net.au
ABN 56 164 632 517

zta architects

architecture / urban design / interior design

CONSULTANTS

NOTE

STRATHFIELD COUNCIL
RECEIVED

S8.2A-DA2021.153

DATE 21 December 2021

ISSUE	DATE	PURPOSE OF ISSUE
A	21.06.21	DA SUBMISSION
B	21.07.21	DA SUBMISSION

PROJECT
20 Myee Ave, Strathfield

CLIENT
-

STATUS

STAGE
DA

DRAWING NO.
DA-14

ISSUE
B

DRAWN BY
NK

SCALE
As indicated

JOB NO.
20360

CHECKED BY
RZ

DATE
28.07.21

DRAWING TITLE
NOTIFICATION PLANS