STRATHFIELD COUNCIL
RECEIVED

DA2014.35.6
23 December 2021

	BASEMENT 1	BASEMENT 2	BASEMENT 3	(BASEMENT 4)	TOTAL
COMMERCIAL	50				50
UNALLOCATED	12				12
RESIDENTIAL		29	113	111	253
RESIDENTIAL ACCESSIBLE		22	10	11	43
VISITORS (RESIDENTIAL)		56			56
VISITORS ACCESSIBLE		2			2
TOTAL CARPARKS	62	109	123	122	416

1 BASEMENT 4 PLAN
scale - 1:200 @ A1

© This work is copyright. Apart from any use permitted under the Copyright Act 1968, no part may be reproduced without the written consent of squillace Architects Pty Ltd, Australia.

Member Australian Institute of Architects

STATUS
SECTION 96

Do not scale drawing, only use dimensions given. Report any discrepancies in documentation to architect. This drawing is for the purpose of council approval and is not to be used for construction.

NOTES

A3 1:400 @ A3
A1 0 5 1:200 @ A1 10

		"SURPLUS CARPARKING"
F	11.06.15	COUNCIL REQUEST (S96)
E	27.05.15	CLARIFY PARKING NO'S
D	12.05.15	DA ISSUE
C	11.05.15	DA ISSUE
B	06.04.15	DA ISSUE
S4	08.03.15	FOR INFORMATION S96
S3	04.03.15	FOR INFORMATION S96
S2	04.03.15	FOR INFORMATION S96
S1	03.03.15	FOR INFORMATION S96
A	27.02.15	DA ISSUE
P6	20.02.15	DA ISSUE
P5	05.02.15	DA ISSUE
P4	19.01.15	PRE DA ISSUE
P3	09.01.15	PRELIMINARY
P2	02.01.15	PRELIMINARY
ISS	DATE	PURPOSE OF ISSUE

CLIENT
Al Maha Pty Ltd

squillace

ARCHITECTS
INTERIOR DESIGNERS

SYDNEY
2 Hargrave Lane, East Sydney NSW 2010
Ph: +61 2 9358 1300 | Fax: +61 2 9331 1331
ABN 24 132 951 733

MELBOURNE
Suite 3001, Level 30, Vista Tower (North)
242 Exhibition Street, Melbourne VIC 3000
Ph: +61 3 9639 7777 | Fax: +61 3 9639 7699
ABN 24 132 951 733

NOMINATED ARCHITECT
Victor Squillace Reg No. 5460, NSW
[illegible]

squillace.com.au

STRATHFIELD COUNCIL APPROVED
[illegible]

PROJECT
HOMEBUSH APARTMENTS

[illegible] Powell St & Parramatta Rd
Homebush NSW 2140

DRAWING NO. ISSUE
DA001B F

JOB NO. SCALE DATE
OMA1309 1:200 @ A1 MAR 2015

DRAWING TITLE
BASEMENT 4 PLAN

DRAWN BY CHECKED BY
CP VS

Stratfield Municipal Council
12 JUN 2015
DA 2014/035 [illegible]

APPLICANT'S COPY

© This work is copyright. Apart from any use permitted under the Copyright Act 1968, no part may be reproduced by any process, nor may any other exclusive right be exercised, without the permission of Squillace Architects Pty Ltd, Australia.

	BASEMENT 1	BASEMENT 2	BASEMENT 3	BASEMENT 4	TOTAL
COMMERCIAL	50				50
UNALLOCATED	12				12
RESIDENTIAL		29	113	111	253
RESIDENTIAL ACCESSIBLE		22	10	11	43
VISITORS (RESIDENTIAL)		56			56
VISITORS ACCESSIBLE		2			2
TOTAL CARPARKS	62	109	123	122	416

1 BASEMENT 3 PLAN
scale - 1:200 @ A1

STATUS
SECTION 96

Do not scale drawing. Verify all dimensions on site. Report any discrepancies in documentation to architect. Any drawing is not the property of council approval and is only valid for the purpose of issue.

NOTES

A3 1:400 @ A3
A1 0 1 5 1:200 @ A1 10

ISS	DATE	PURPOSE OF ISSUE
N	11.06.15	SURPLUS CARPARKING
M	27.05.15	COUNCIL REQUEST (S96)
L	05.05.15	CLARIFY PARKING NOS
K4	05.05.15	DA ISSUE
K3	04.03.15	SECTION 96 ISSUE
K2	04.03.15	FOR INFORMATION S96
K1	03.03.15	FOR INFORMATION
K	27.02.15	DA ISSUE
P6	26.02.15	DA ISSUE
P5	25.02.15	DA ISSUE
P4	19.02.15	PRE DA ISSUE
P3	05.02.15	PRELIMINARY
P2	02.02.15	PRELIMINARY
J	13.11.14	FIRESTAIRS REVISED
H	22.10.14	REVISED FOR DA ISSUE
M	14.10.14	FOR INFORMATION
G	08.08.14	REVISED FOR DA
F	04.08.14	REVISED FOR DA
E	01.08.14	FOR INFORMATION
D	13.06.14	REVISED FOR DA ISSUE
C	22.05.14	REVISED FOR DA ISSUE
B	21.05.14	FOR INFORMATION
A	06.05.14	FOR INFORMATION

CLIENT
Al Maha Pty Ltd

squillace

ARCHITECTS
INTERIOR DESIGNERS

SYDNEY
2 Lyndhurst Lane, Glebe Sydney NSW 2037
Ph +61 2 9351 1300 Fax +61 2 9564 1251
ABN 24 102 334 733

MELBOURNE
Suite 601 Floor 6, Met Tower Annex
288 Flinders Street, Melbourne VIC 3000
Ph +61 3 9629 4777 Fax +61 3 9629 4666
ABN 24 117 472 021

NOMINATED ARCHITECT
Chris Squillace Reg No. 5864 (NSW)
7219 (VIC), 9977 (QLD)

squillace.com.au

STRATHFIELD COUNCIL APPROVED
DA No. 204/2015
Date Rec'd 2/7/15

PROJECT
HOMEBUSH APARTMENTS

Cnr Powell St & Parramatta Rd
Homebush NSW 2140

DRAWING TITLE
DA001A

ISSUE
N

JOB NO	SCALE	DATE
OMA1309	1:200 @ A1	MAR 2015

DRAWING NO.
BASEMENT 3 PLAN

DRAWN BY	CHECKED BY
CP	VS

Strathfield Municipal Council
12 JUN 2015
Scanned

DO NOT SCALE COPY

© This drawing is copyright. Apart from any use permitted under the Copyright Act 1968, no part may be reproduced by any process, nor may any other exclusive right be exercised, without the permission of squillace architects pty ltd, Australia.

	BASEMENT 1	BASEMENT 2	BASEMENT 3	(BASEMENT 4)	TOTAL
COMMERCIAL	50				50
UNALLOCATED	12				12
RESIDENTIAL		29	113	111	253
RESIDENTIAL ACCESSIBLE		22	10	11	43
VISITORS (RESIDENTIAL)		56			56
VISITORS ACCESSIBLE		2			2
TOTAL CARPARKS	62	109	123	122	416

1 BASEMENT 2 PLAN
scale: 1:200 @ A1

Member Australian Institute of Architects

STATUS
SECTION 96

ALL FOR ISSUE DRAWINGS SHOULD BE CONSIDERED AS THE ONLY DRAWINGS WHICH ARE TO BE USED FOR CONSTRUCTION PURPOSES. THIS DRAWING IS NOT TO BE SCALED BY COUNCIL OR ANY CONTRACTOR AND ALL WORK IS TO BE CHECKED ON SITE BY THE CONTRACTOR.

NOTES

ISS	DATE	PURPOSE OF ISSUE
		SURPLUS CARPARKING
R	11.06.15	COUNCIL REQUEST 95B
Q	27.05.15	CLARIFY PARKING NOS
P	06.03.15	DA ISSUE
N	04.03.15	FOR INFORMATION 95B
M	04.03.15	FOR INFORMATION 82A
L	03.03.15	FOR INFORMATION 82A
K	27.01.15	DA ISSUE
J	26.02.15	DA ISSUE
H	25.02.15	DA ISSUE
G	19.02.15	PRE DA ISSUE
F	09.02.15	PRELIMINARY
E	02.02.15	PRELIMINARY
N	18.11.14	FIRE STAIRS REVISED
M	22.09.14	REVISED FOR DA ISSUE
L	11.09.14	FOR INFORMATION
K	06.09.14	REVISED FOR DA
J	04.09.14	REVISED FOR DA
H	01.09.14	FOR INFORMATION
G	13.08.14	REVISED FOR DA ISSUE
F	23.05.14	FOR INFORMATION
E	22.05.14	REVISED FOR DA ISSUE
D	21.05.14	FOR INFORMATION
C	09.05.14	FOR INFORMATION
B	25.04.14	REVISED FOR DA ISSUE
A	26.02.14	ISSUE FOR DA

CLIENT
Al Maha Pty Ltd

squillace

ARCHITECTS
INTERIOR DESIGNERS

SYDNEY
5 Commodore Lane, Surry Hills NSW 2010
ABN: 84 122 669 503

MELBOURNE
Suite 8C01, Level 8, Mail Exchange Place
140 Bourke Street, Melbourne VIC 3000
ABN: 84 122 669 503

NOMINATED ARCHITECT

STRATHFIELD COUNCIL APPROVED
DA No 2014/0325/02
Date determined 23/7/15

PROJECT
HOMEBUSH APARTMENTS

DRAWING NO. DA001 ISSUE R

JOB NO. OMA1309 SCALE 1:200 @ A1 DATE MAR 201

DRAWING TITLE
BASEMENT 2 PLAN

DRAWN BY CP CHECKED BY VS

Strathfield Municipal Council
12 JUN 2015
2014/0325/02

	BASEMENT 1	BASEMENT 2	BASEMENT 3	BASEMENT 4	TOTAL
COMMERCIAL	50				50
UNALLOCATED	12				12
RESIDENTIAL		29	113	111	253
RESIDENTIAL ACCESSIBLE		22	10	11	43
VISITORS (RESIDENTIAL)		56			56
VISITORS ACCESSIBLE		2			2
TOTAL CARPARKS	62	109	123	122	416

1 BASEMENT 1 PLAN
scale - 1:200 @ A1

© This work is copyright. Apart from any use permitted under the Copyright Act 1968, no part may be reproduced by any process, nor may any other exercise of any of the exclusive rights of the copyright owner be permitted without the permission of Squillace Architects Pty Ltd (Australia).

Member Australian Institute of Architects

STATUS
SECTION 96

Do not scale drawing, verify all dimensions on site. Report any discrepancies in documentation to the office. Use figured dimensions only. Drawings are not to be used for construction purposes unless signed as such. Some details may be incomplete.

NOTES

A2 1:400 @ A3
A1 0 1 5 10 1:200 @ A1

ISS	DATE	PURPOSE OF ISSUE
R	11.06.15	SURPLUS CARPARKING
Q	27.03.15	COUNCIL REQUEST CLARIFY PARKING NO'S REMOVE TICKET MACHINE
P	25.03.15	COUNCIL AMENDMENT
O	06.03.15	DA ISSUE
N	04.03.15	FOR INFORMATION 03rd
M	04.03.15	FOR INFORMATION 03rd
L	03.03.15	FOR INFORMATION 03rd
K	27.02.15	DA ISSUE
JA	26.02.15	DA ISSUE
H	25.02.15	DA ISSUE
G	19.02.15	PRE DA ISSUE
F	17.12.14	PRELIMINARY
E	05.12.14	PRELIMINARY
D	05.12.14	PRELIMINARY
M	15.10.14	FIRESTAIRS REVISED
L	10.10.14	REVISED FOR DA ISSUE
K	4.10.14	FOR INFORMATION
J	01.08.14	REVISED FOR DA
H	04.08.14	REVISED FOR DA
G	01.08.14	FOR INFORMATION
F	13.06.14	REVISED FOR DA ISSUE
E	22.05.14	REVISED FOR DA ISSUE
D	21.05.14	FOR INFORMATION
C	21.05.14	FOR INFORMATION
B	26.02.14	REVISED FOR DA ISSUE
A	26.02.14	ISSUE FOR DA

ISS DATE PURPOSE OF ISSUE

CLIENT
Al Maha Pty Ltd

squillace

ARCHITECTS
INTERIOR DESIGNERS

SYDNEY
Level 1, 2 Thompson Lane, Chippendale NSW 2008
Ph: +61 2 8594 8500 Fax: +61 2 8594 8599
ABN: 94 127 934 167

MELBOURNE
Suite No 1, Level 10, 1140 Burke Road,
340 Albert Street, Melbourne VIC 3002
Ph: +61 3 9329 8171 Fax: +61 3 9329 8191
ABN: 94 127 920 578

NOMINATED ARCHITECT
Peter Squillace NSW Reg. No. 5484
Phone: (02) 8594 8500

squillace.com.au

STRATHFIELD COUNCIL APPROVED
DA No:
S82A No:
Site No: 2014/0735
CDC No:
CC No:
Date determined: 2/6/15
Council Officer:

PROJECT
HOMEBUSH APARTMENTS

DRAWING NO. DA002 ISSUE R

JOB NO.	SCALE	DATE
OMA1309	1:200 @ A1	MAR 201

DRAWING TITLE
BASEMENT 1 PLAN

DRAWN BY	CHECKED BY
CP	VS

Strathfield Municipal Council
12 JUN 2015
2014/0735

© This work is copyright. Apart from any use permitted under the copyright act 1968, no part may be reproduced by any process, nor may any other exclusive right be exercised without the permission of Squillace Architects Pty Ltd. Australia.

Member Australian Institute of Architects

STATUS

SECTION 96

Do not scale drawing. Verify all dimensions on site. Report any discrepancies in documentation to architects. This drawing is for the purpose of council approval and as such, is not suitable for construction.

NOTES

A3 1:400 @ A3
A1 0 1 5 1:200 @ A1 10

- FOOTPATH RECONSTRUCTION TO COUNCIL'S SPECIFICATION
- OVERHEAD SERVICES TO BE PLACED UNDERGROUND
- ALL REDUNDANT DRIVEWAYS SHALL BE REMOVED AND REPLACED WITH KERB AND GUTTER TO MATCH EXISTING. THE DESIGN AND CONSTRUCTION OF THE KERB AND GUTTER WORKS ON PARAMATTA ROAD SHALL BE IN ACCORDANCE WITH RMS REQUIREMENTS. DETAILS OF THESE REQUIREMENTS SHOULD BE OBTAINED FROM RMS PROJECT SERVICE MANAGER, TRAFFIC PROJECTS SECTION, PARAMATTA ON 8849 2496.

LINE OF PROPOSED BUILDING FOOTPRINT

LINE OF DA APPROVED BUILDING FOOTPRINT

ADDITION TO PREVIOUSLY APPROVED DA

REDUCTION OF PREVIOUSLY APPROVED DA

ISS	DATE	PURPOSE OF ISSUE
R	03.03.16	DA ISSUE

CLIENT
Al Maha Pty Ltd

squillace

ARCHITECTS
INTERIOR DESIGNERS

SYDNEY
2 Liverpool Lane, East Sydney NSW 2010
Ph +61 2 8354 1300 | Fax +61 2 8354 1311
ABN: 24 132 554 753

MELBOURNE
Suite 6001, Level 6, Mid Town Plaza
246 Bourke Street, Melbourne VIC 3000
Ph: +61 3 9639 3777 | Fax: +61 3 9639 3666
ABN: 24 132 620 528

NOMINATED ARCHITECT
Vince Squillace Reg No. 6168 (NSW),
17219 (VIC), 3677 (QLD)

squillace.com.au

PROJECT
HOMEBUSH APARTMENTS

Cnr Powell St & Parramatta Rd
Homebush, NSW 2140

DRAWING NO. DA003 ISSUE R

JOB NO. OMAI309 SCALE 1:200 @ A1 DATE JAN 2015

DRAWING TITLE
GROUND FLOOR PLAN

DRAWN BY MS CHECKED BY VS

STRATHFIELD COUNCIL APPROVED

DA No.:
S82A No.:
S96 No.: 2014/035/03
CDC No.:
CC No.:
Date determined: 30/6/16
Council Officer: VS

APPLICANT'S COPY

Strathfield Municipal Council
2014/035/3

45° angled false walls.

1 GROUND FLOOR PLAN
scale - 1:200 @ A1

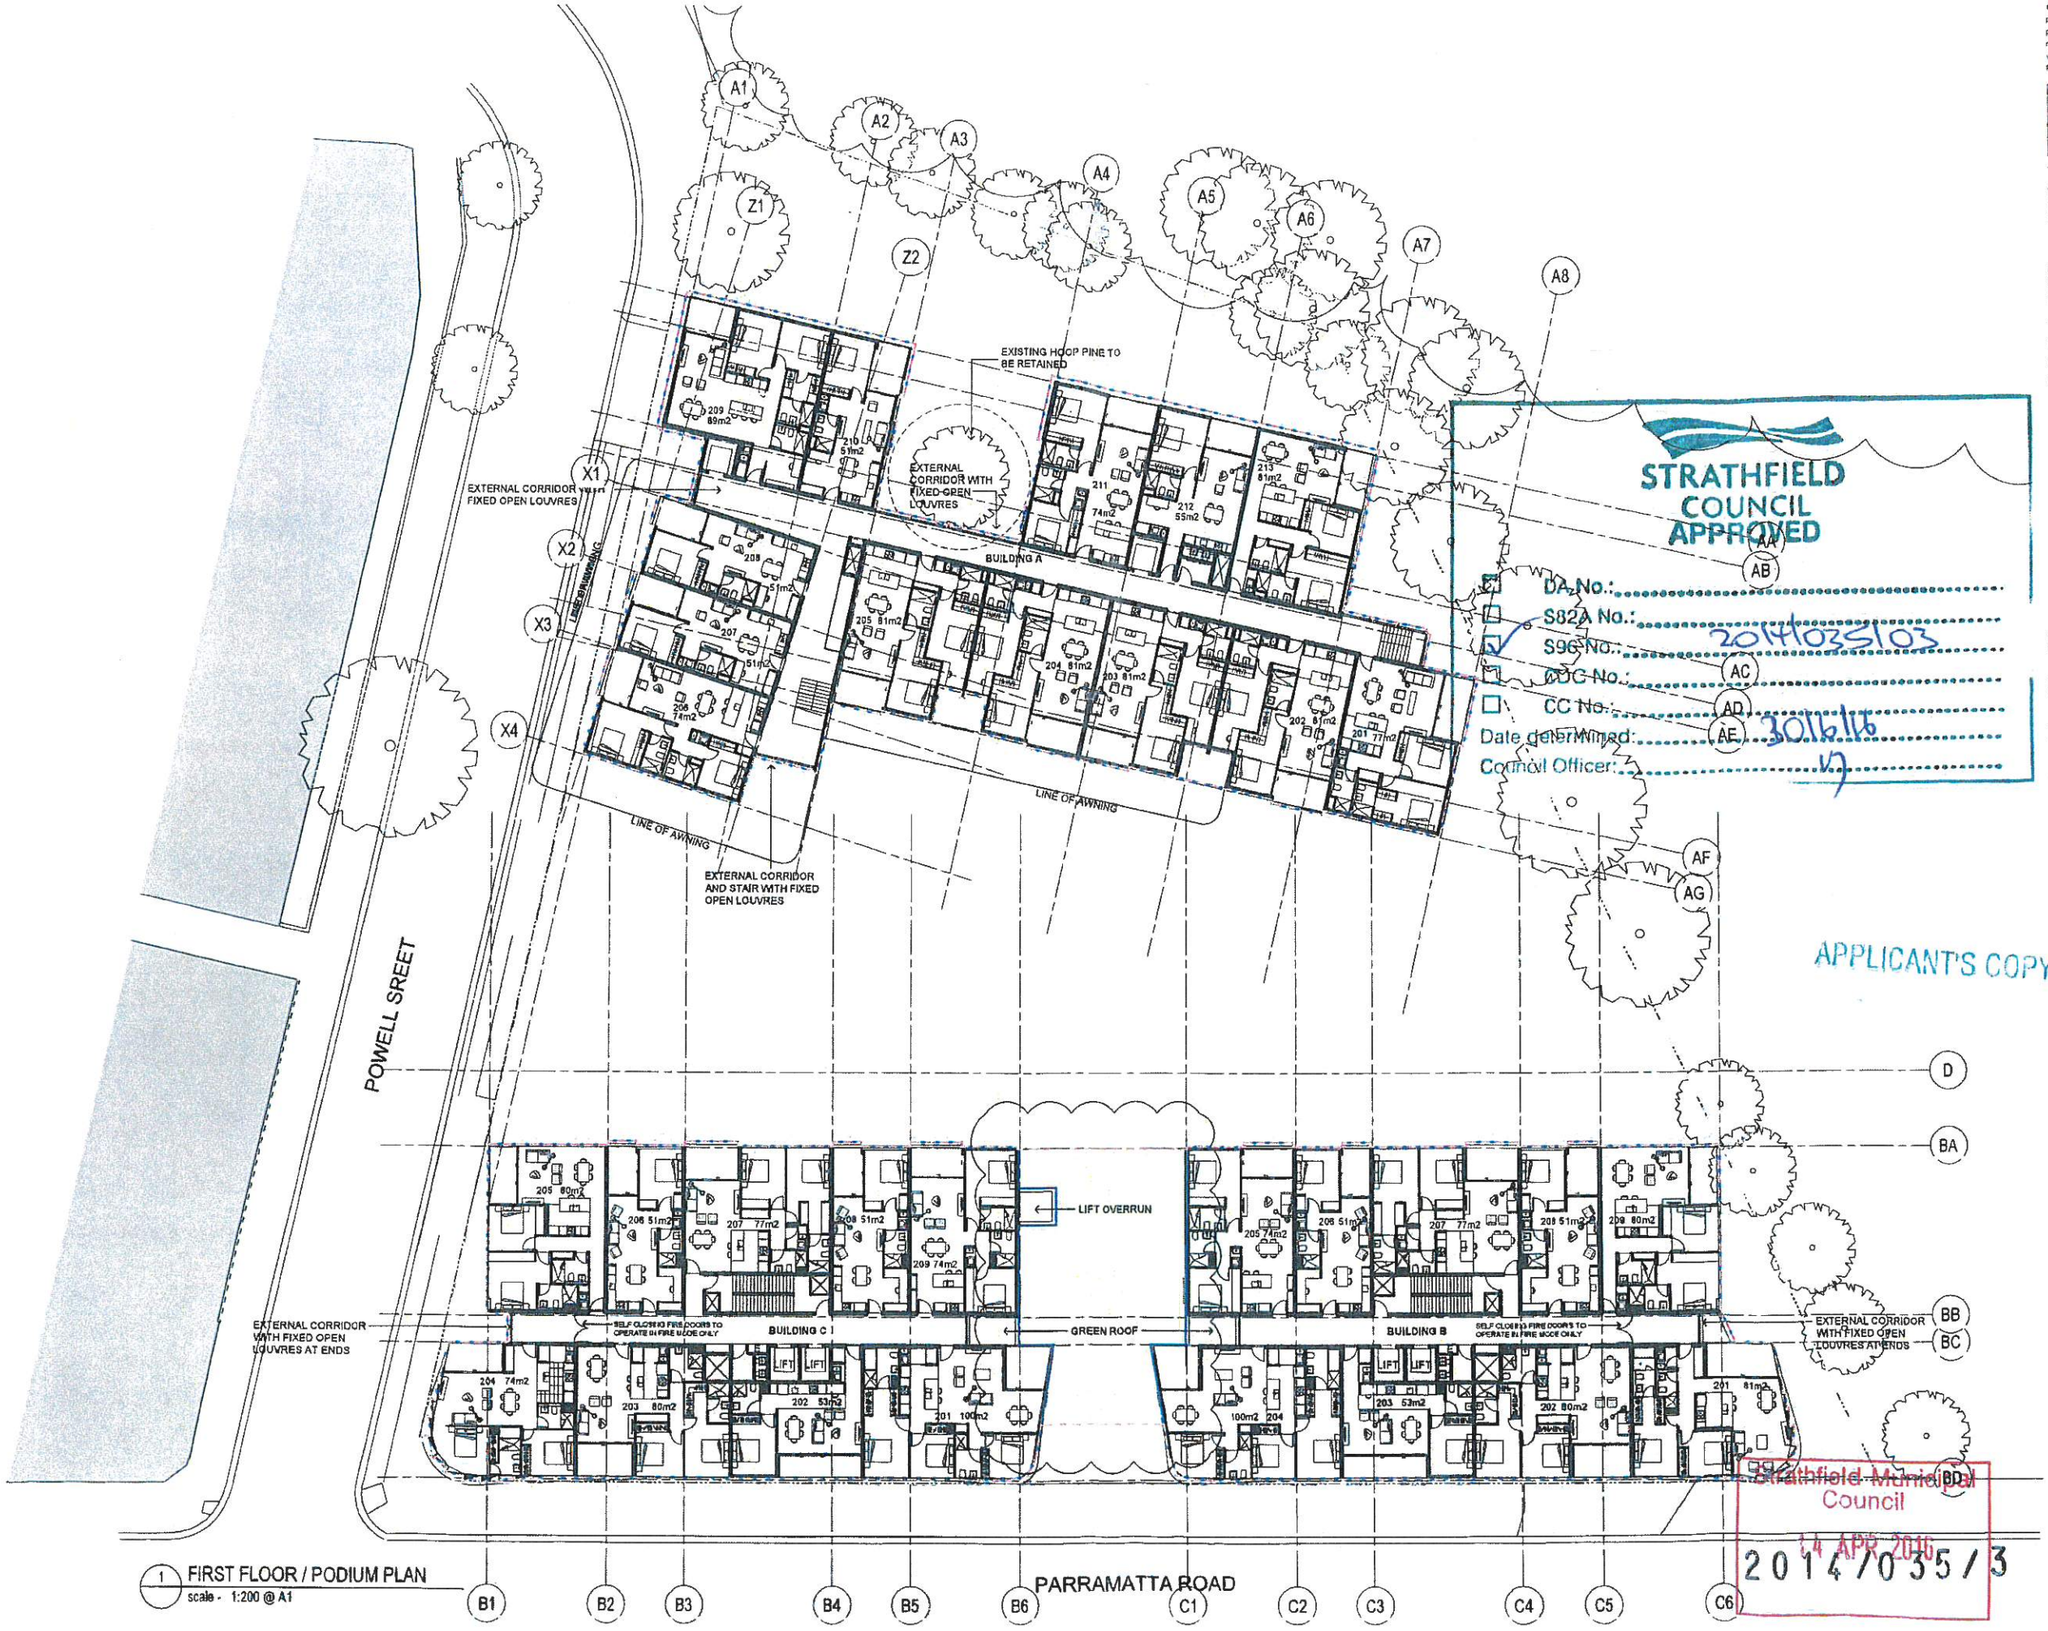

1 FIRST FLOOR / PODIUM PLAN
scale - 1:200 @ A1

STRATHFIELD COUNCIL APPROVED

DA No.:
S82A No.:
S96 No.: 2014/035/03
CDC No.:
CC No.:
Date determined: 30/6/16
Council Officer:

LINE OF PROPOSED BUILDING FOOTPRINT

LINE OF DA APPROVED BUILDING FOOTPRINT

ADDITION TO PREVIOUSLY APPROVED DA

REDUCTION OF PREVIOUSLY APPROVED DA

APPLICANT'S COPY

Strathfield Municipal Council
14 APR 2016
2014/035/3

© This work is copyright. Apart from any use permitted under the copyright act 1968, no part may be reproduced by any process, nor may any other exclusive right be exercised without the permission of Squillace Architects Pty Ltd. Australia.

Member Australian Institute of Architects

STATUS
SECTION 96

Do not scale drawing. Verify all dimensions on site. Report any discrepancies in documentation to architect. This drawing is for the purpose of council approval as such, is not suitable for construction.

NOTES

A3 1:200@A3
A1 0 1 1:100@A1 5

ISS	DATE	PURPOSE OF ISSUE
Q	03.03.16	DA ISSUE

CLIENT
Al Maha Pty Ltd

squillace

ARCHITECTS
INTERIOR DESIGNERS

SYDNEY
2 Liverpool Lane, East Sydney NSW 2010
Ph. +61 2 8354 1300 | Fax. +61 2 8354 1311
ABN. 24 132 554 753

MELBOURNE
Suite 6001, Level 6, Mid Town Plaza
246 Bourke Street, Melbourne VIC 3000
Ph. +61 3 9639 3777 | Fax. +61 3 9639 3566
ABN. 34 137 029 538

NOMINATED ARCHITECT
Vince Squillace Reg No. 6468 (NSW),
17219 (VIC), 3677 (QLD)

squillace.com.au

PROJECT
HOMEBUSH APARTMENTS

Cnr Powell St & Parramatta Rd
Homebush, NSW 2140

DRAWING NO. DA004
ISSUE Q

JOB NO. OMA1309
SCALE 1:200 @ A1
DATE JAN 2015

DRAWING TITLE
LEVEL 1 PODIUM PLAN

DRAWN BY MS
CHECKED BY VS

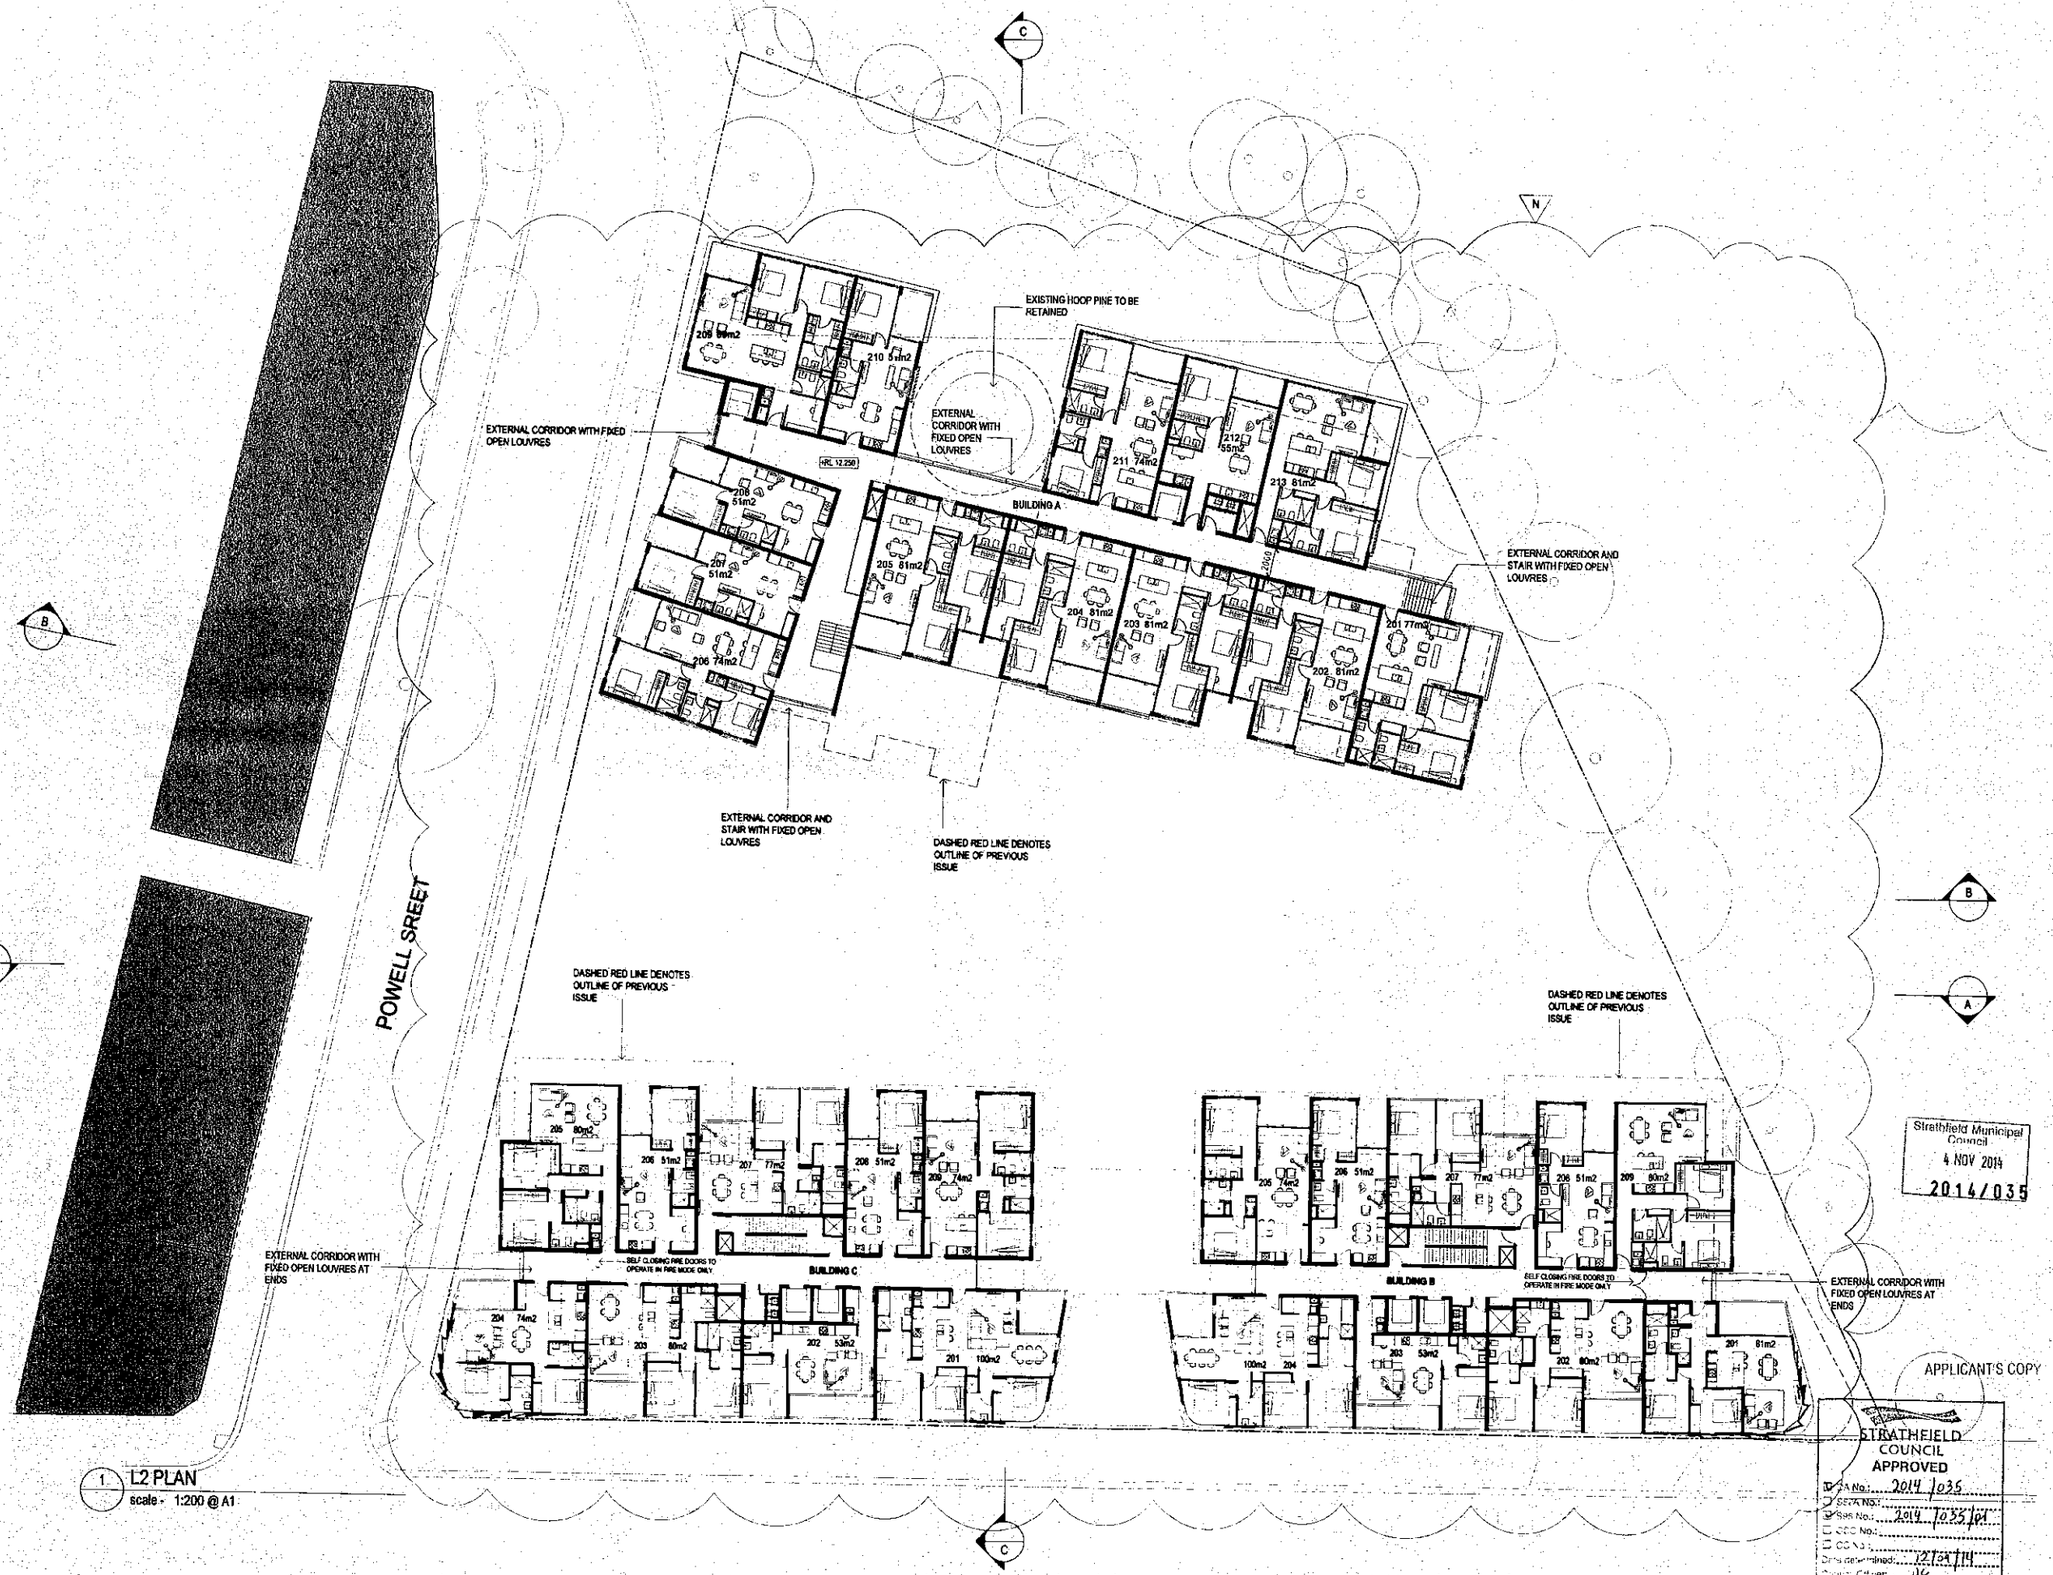

1 L2 PLAN
scale - 1:200 @ A1

© This work is copyright. Apart from any use permitted under the copyright act 1968, no part may be reproduced by any process, nor may any other exclusive right be exercised without the permission of Squillace Architects Pty Ltd, Australia.

Member Australian Institute of Architects

STATUS
PRELIMINARY

Do not scale drawings. Verify all dimensions on site. This drawing is NOT SUITABLE for construction

NOTES

A3: 1:400 @ A3
A1: 0 1 5 1:200 @ A1 10

ISS	DATE	PURPOSE OF ISSUE
N	22.10.14	REVISED FOR DA ISSUE
M	25.09.14	REVISED FOR DA
L	04.08.14	REVISED FOR DA
K	01.08.14	PRELIMINARY ISSUE
J	13.06.14	REVISED FOR DA ISSUE
H	03.06.14	REVISED FOR DA ISSUE
G	22.05.14	REVISED FOR DA ISSUE
F	21.05.14	FOR INFORMATION
E	14.05.14	FOR INFORMATION
D	09.05.14	FOR INFORMATION
C	05.05.14	FOR INFORMATION
B	26.02.14	REVISED ISSUE FOR DA
A	26.02.14	ISSUE FOR DA
P7	14.02.14	PRELIMINARY ISSUE
P6	12.02.14	PRELIMINARY ISSUE
P5	07.02.14	PRELIMINARY ISSUE
P4	15.01.14	PRELIMINARY ISSUE
P3	07.01.13	PRELIMINARY ISSUE
P2	18.12.13	PRELIMINARY ISSUE
P1	12.12.13	PRELIMINARY ISSUE

CLIENT
Kay Li Lee Investments PTY LTD

squillace

ARCHITECTS
INTERIOR DESIGNERS

SYDNEY
2 Liverpool Lane, East Sydney NSW 2010
Ph: +61 2 8354 1300 | Fax: +61 2 8354 1311
ABN: 24 132 554 753

MELBOURNE
Suite 6001, Level 6, Mid Town Plaza
246 Bourke Street, Melbourne VIC 3000
Ph: +61 3 9639 3777 | Fax: +61 3 9639 3666
ABN: 34 137 620 538

NOMINATED ARCHITECT
Vince Squillace Reg No. 6468 (NSW), 17219 (VIC), 3677 (QLD)

squillace.com.au

PROJECT
HOMEBUSH APARTMENTS

Cnr Powell St & Parramatta Rd
Homebush, NSW 2140

DRAWING NO. **DA005** ISSUE **N**

JOB NO. **OMA1309** SCALE **1:200 @ A1** DATE **DEC 2013**

DRAWING TITLE
LEVELS 2 TO 7 FLOOR PLANS

DRAWN BY **MC** CHECKED BY **VS**

Strathfield Municipal Council
4 NOV 2014
2014/035

APPLICANT'S COPY

STRATHFIELD COUNCIL
APPROVED
DA No: 2014/035
BCA No:
Bas No: 2014/035/01
CC No:
CC No:
Date determined: 12/12/14
Delpt Officer: VC

© This work is copyright. Apart from any use permitted under the copyright act 1968, no part may be reproduced by any process, nor may any other exclusive right be exercised without the permission of Squillace Architects Pty Ltd. Australia.

Member Australian Institute of Architects

STATUS

SECTION 96

Do not scale drawing, verify all dimensions on site. Report any discrepancies in documentation to architect. This drawing is for the purpose of council approval and as such is not suitable for construction.

NOTES

A3 1:400 @ A3
A1 0 1 5 1:200 @ A1 10

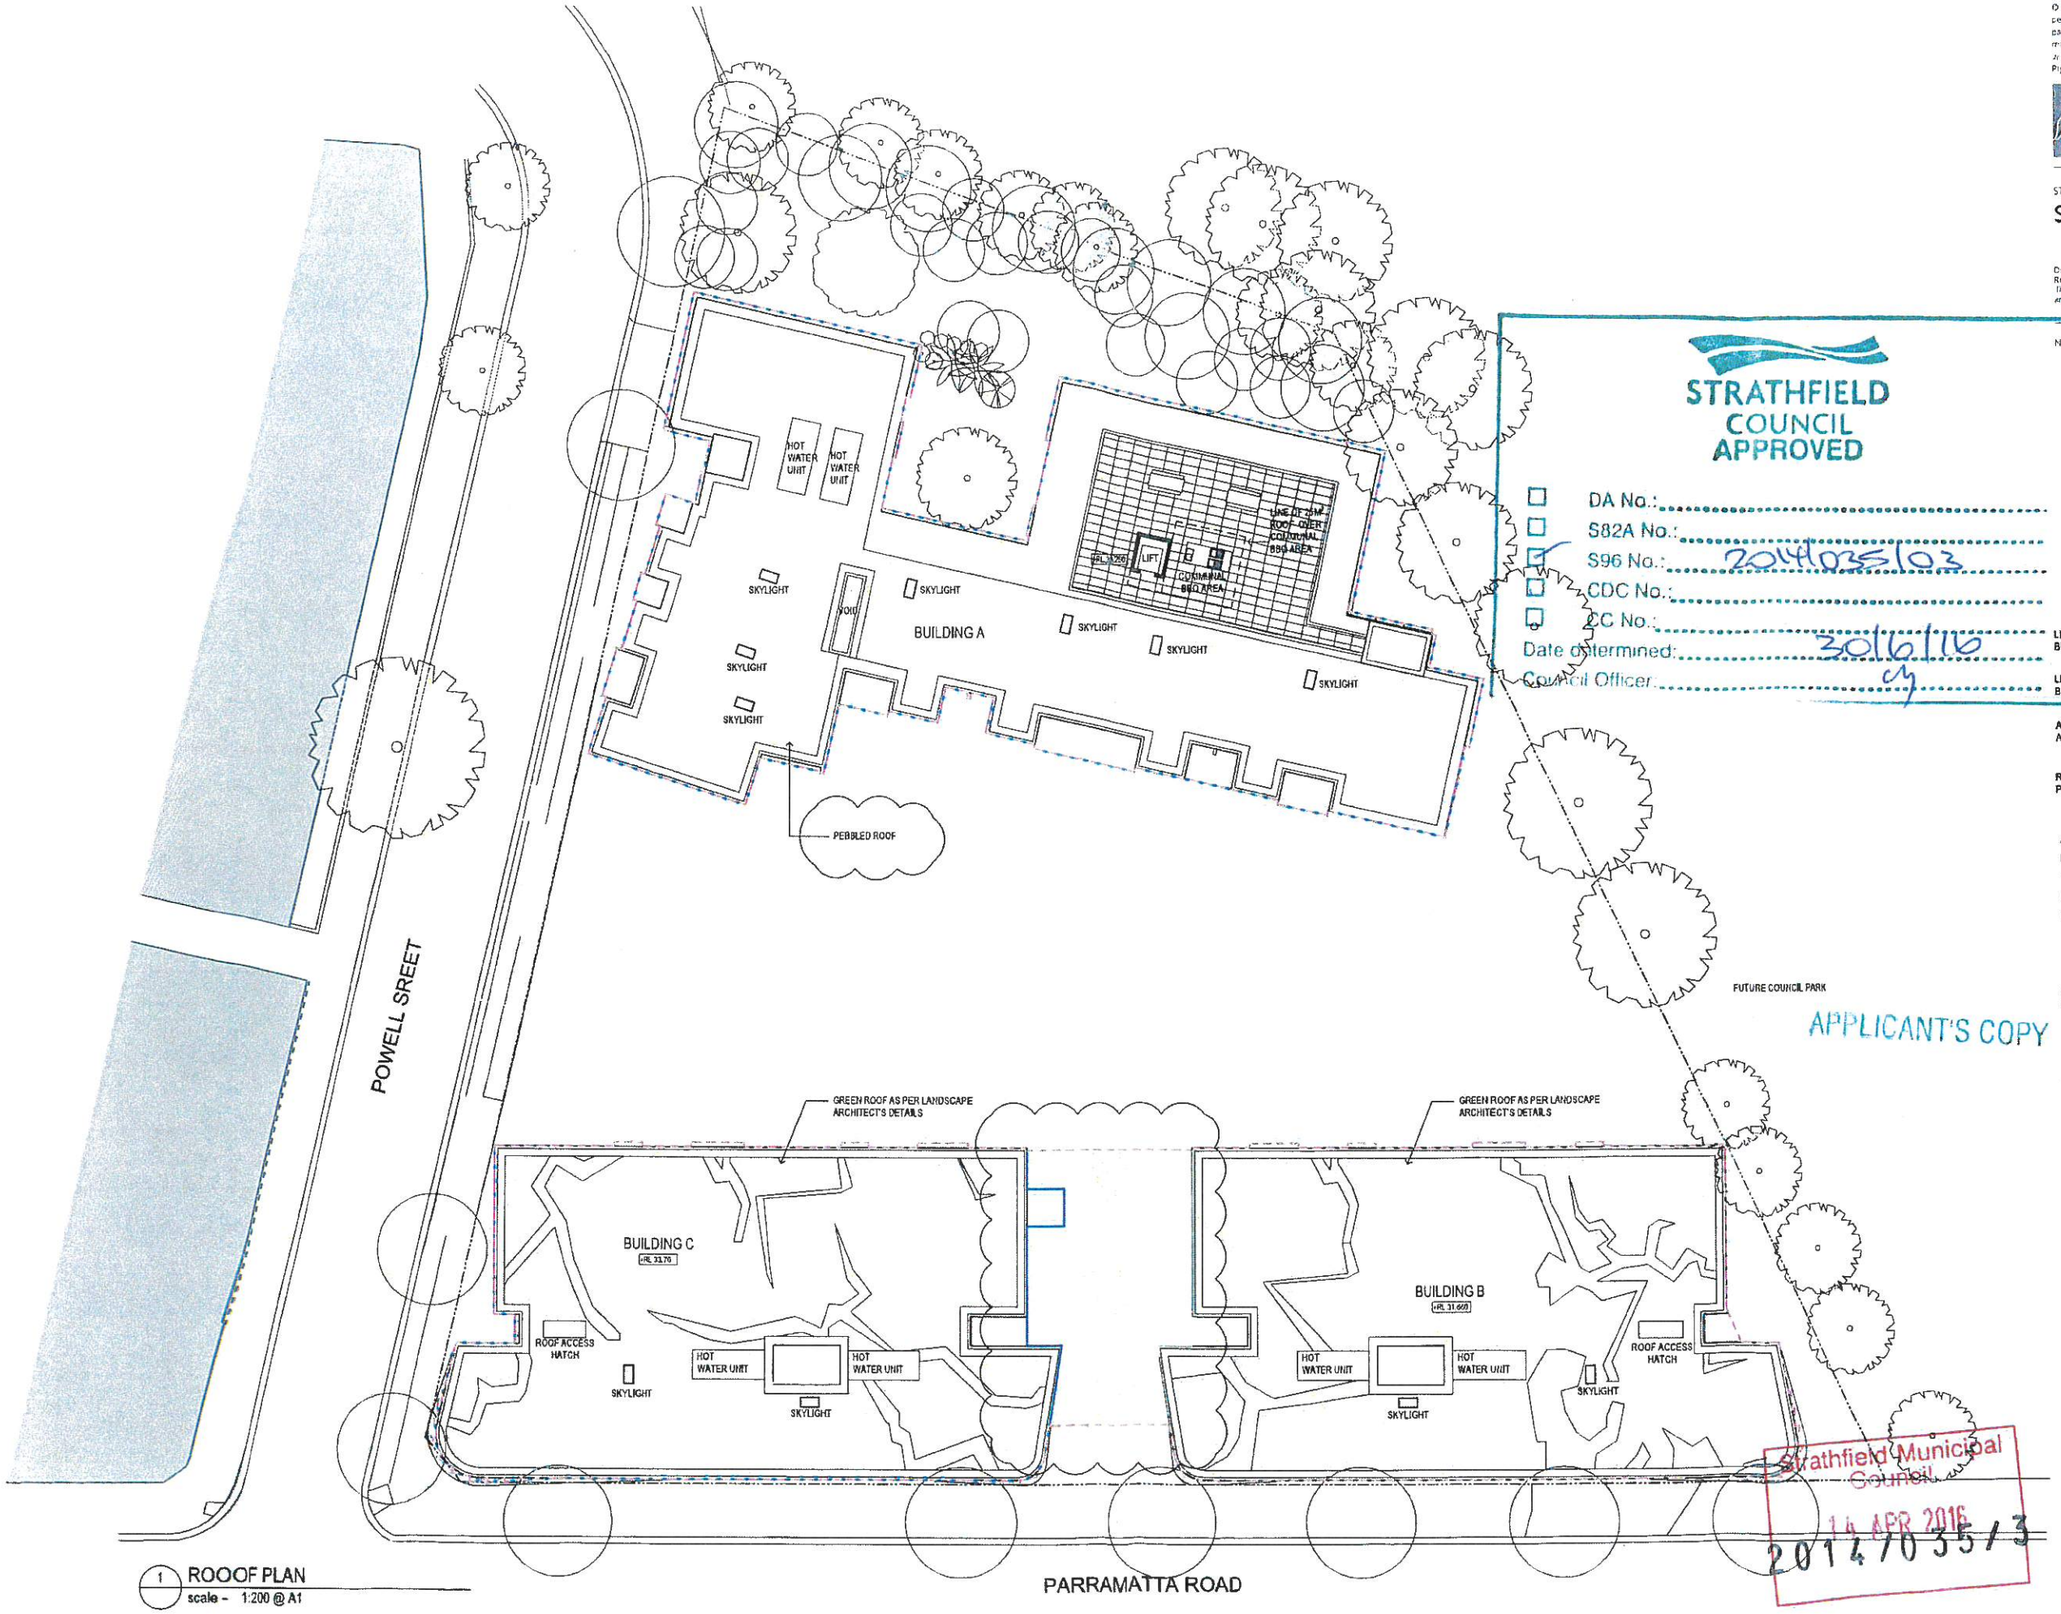

1 ROOOF PLAN
scale - 1:200 @ A1

STRATHFIELD COUNCIL APPROVED

- DA No.:
- S82A No.:
- S96 No.: 2014/035/03
- CDC No.:
- CC No.:

Date determined: 30/6/16

Council Officer: CY

LINE OF PROPOSED BUILDING FOOTPRINT

LINE OF DA APPROVED BUILDING FOOTPRINT

ADDITION TO PREVIOUSLY APPROVED DA

REDUCTION OF PREVIOUSLY APPROVED DA

ISS	DATE	PURPOSE OF ISSUE
J	03.03.16	DA ISSUE

CLIENT
Al Maha Pty Ltd

APPLICANT'S COPY

squillace

ARCHITECTS
INTERIOR DESIGNERS

SYDNEY
2 Liverpool Lane, East Sydney NSW 2010
Ph: +61 2 8354 1200 | Fax: +61 2 8354 1311
ABN: 24 132 834 753

MELBOURNE
Suite 6001, Level 6, Mid Town Plaza
246 Bourke Street, Melbourne VIC 3000
Ph: +61 3 9639 3777 | Fax: +61 3 9639 3666
ABN: 34 137 620 538

NOMINATED ARCHITECT
Vince Squillace Reg No. 6468 (NSW)
17219 (VIC) 3677 (QLD)

squillace.com.au

PROJECT
HOMEBUSH APARTMENTS

Cnr Powell St & Parramatta Rd
Homebush, NSW 2140

DRAWING NO. **DA009** ISSUE **J**

JOB NO. OMA1309 | SCALE 1:200 @ A1 | DATE JAN 2015

DRAWING TITLE
ROOF PLAN

DRAWN BY MS | CHECKED BY VS

Strathfield Municipal Council
14 APR 2016
2014/035/03

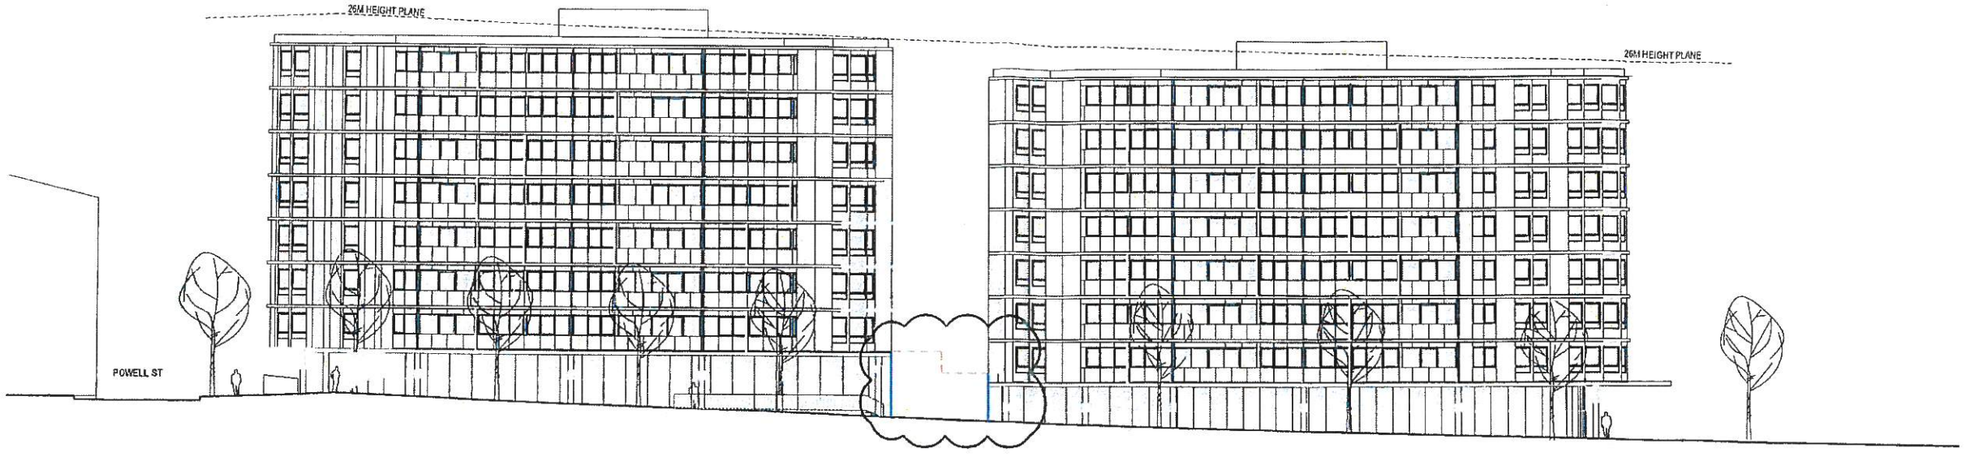

2 BUILDING B & C - SOUTH ELEVATION
scale - 1:200 @ A1

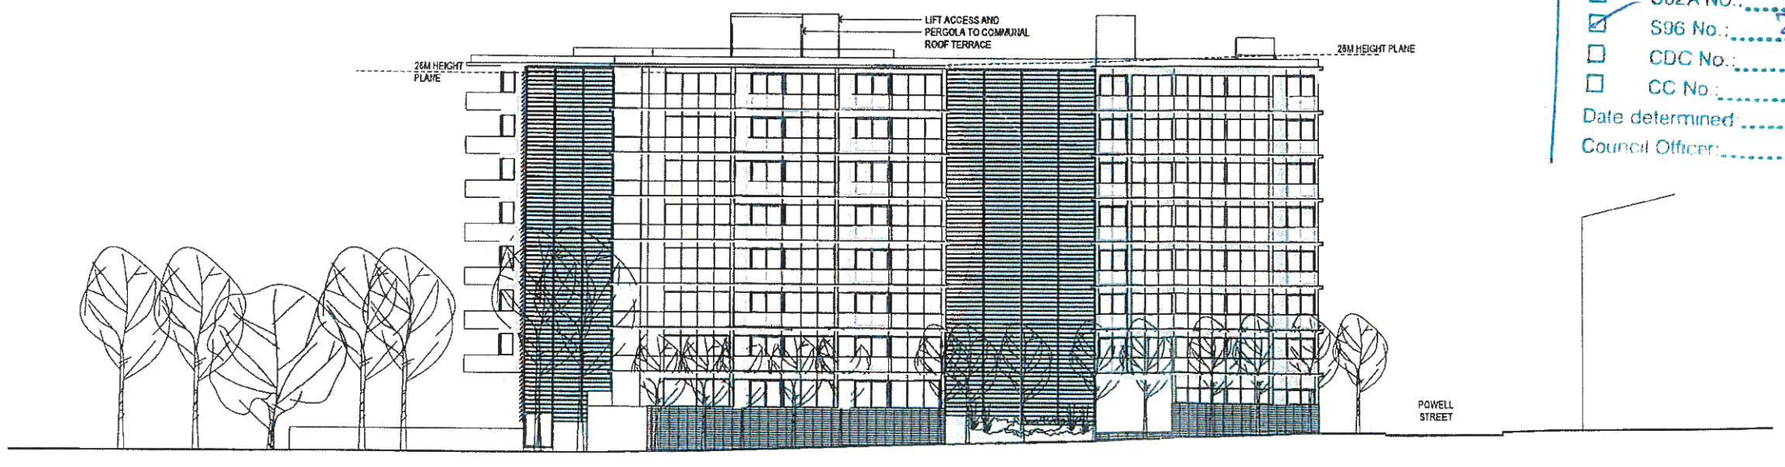

1 BUILDING A - NORTH ELEVATION
scale - 1:200 @ A1

© This work is copyright. Apart from any use permitted under the copyright act 1968, no part may be reproduced by any process, nor may any other exclusive right be exercised without the permission of Squillace Architects Pty Ltd. Australia.

Member Australian Institute of Architects

STATUS
SECTION 96

Do not scale drawing. Verify all dimensions on site. Report any discrepancies in documentation to architect. This drawing is for the purpose of council approval and as such is not suitable for construction.

NOTES
A3 1:400 @ A3
A1 0 1 5 1:200 @ A1 10

LINE OF PROPOSED BUILDING FOOTPRINT

LINE OF DA APPROVED BUILDING FOOTPRINT

ADDITION TO PREVIOUSLY APPROVED DA

REDUCTION OF PREVIOUSLY APPROVED DA

ISS	DATE	PURPOSE OF ISSUE
J	03.03.16	DA ISSUE

STRATHFIELD COUNCIL APPROVED
- ☐ DA No.:
- ☐ S82A No.:
- ☑ S96 No.: 2014/035/03
- ☐ CDC No.:
- ☐ CC No.:

Date determined: 30.6.16
Council Officer:

APPLICANT'S COPY

Strathfield Municipal Council
14 APR 2016
2014/035/3

CLIENT
Al Maha Pty Ltd

squillace
ARCHITECTS
INTERIOR DESIGNERS

SYDNEY
2 Liverpool Lane, East Sydney NSW 2010
Ph: +61 2 8354 1300 | Fax: +61 2 8354 1311
ABN: 24 132 554 753

MELBOURNE
Suite 6M01, Level 6, Mid Town Plaza
246 Bourke Street, Melbourne VIC 3000
Ph: +61 3 9639 3777 | Fax: +61 3 9639 3666
ABN: 34 137 620 538

NOMINATED ARCHITECT
Vince Squillace Reg No. 6468 (NSW), 17219 (VIC), 3577 (QLD)

squillace.com.au

PROJECT
HOMEBUSH APARTMENTS

Cnr Powell St & Parramatta Rd
Homebush, NSW 2140

DRAWING NO. DA150 ISSUE J

JOB NO.	SCALE	DATE
OMA1309	1:200 @ A1	JAN 2015

DRAWING TITLE
ELEVATIONS

DRAWN BY	CHECKED BY
MS	VS

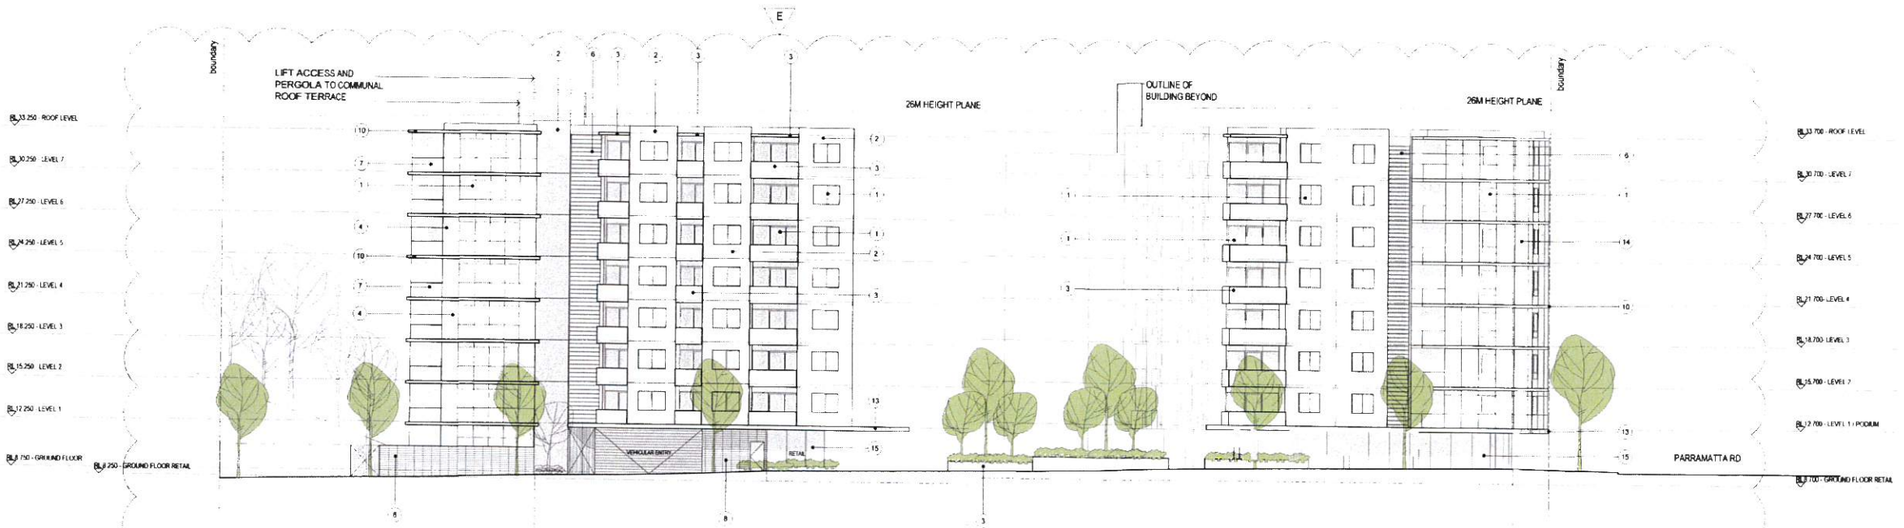

2 **WEST ELEVATION**
scale - 1:200 @ A1

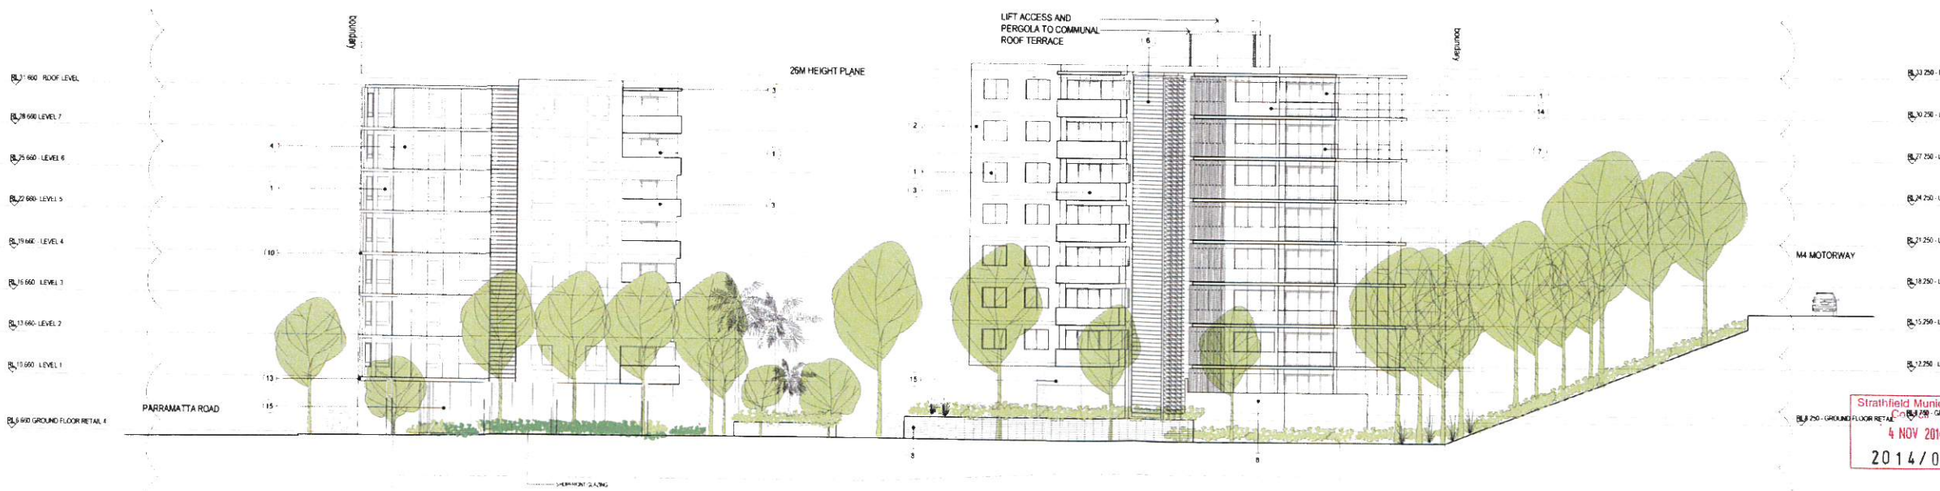

1 **EAST ELEVATION**
scale - 1:200 @ A1

© This work is copyright. Apart from any use permitted under the copyright act 1968 no part may be reproduced by any process nor may any other exclusive right be exercised without the permission of squillace Architects Pty Ltd Australia

Member Australian Institute of Architects

STATUS
DEVELOPMENT APPLICATION

Do not scale drawing. Verify all dimensions on site. Report any discrepancies in documentation to squillace. This drawing is for the purpose of obtaining approval and as such is not suitable for construction.

NOTES

A3 1:400 @ A3
A1 0 1 5 1:200 @ A1 10

MATERIALS KEY

1. BRONZE ANODISED ALUMINIUM FRAME WINDOWS
2. PRECAST CONCRETE OFF FORM FINISH
3. MASONRY WITH RENDER AND PAINT FINISH - WHITE FINISH
4. LIGHTWEIGHT SPANDREL PANEL PAINT FINISH TO MATCH WINDOW FRAMES
5. TINTED GLAZING WITH SPANDREL BEHIND WHERE REQUIRED
6. LOUVRED GLAZED SCREENS BRONZE ANODISED FINISH
7. CLEAR GLASS BALUSTRADE - ALUMINIUM HANDRAIL
8. FACE BLOCKWORK
9. MASONRY WALL WITH PAINTED RENDER FINISH
10. EXPOSED SLAB EDGE PAINTED FINISH - TO MATCH WINDOW FRAMES
11. PRECAST CONCRETE PANEL PAINT FINISH
12. SLIDING TILT ADJUSTABLE ALUMINIUM LOUVRED SCREENS BRONZE ANODISED
13. AWNING PAINT FINISH
14. LIGHTWEIGHT WALL PANELLING - FINISH TO MATCH WINDOW FRAMES
15. GLAZED SHOPFRONT

ISS	DATE	PURPOSE OF ISSUE
E	22.10.14	REVISED FOR DA ISSUE
D	06.08.14	REVISED FOR DA
C	13.06.14	REVISED FOR DA ISSUE
B	21.05.14	REVISED FOR DA ISSUE
A	26.02.14	ISSUE FOR DA
P2	21.02.14	PRELIMINARY ISSUE
P1	14.02.14	PRELIMINARY ISSUE

CLIENT
Kay Li Lee Investments PTY LTD

squillace

ARCHITECTS
INTERIOR DESIGNERS

SYDNEY
Suite 2.02 Level 2 330 Sydney NSW 2000
PH +61 2 8354 1300 Fax +61 2 8354 1311
ABN 24 132 554 705

MELBOURNE
Suite 6001 Level 6 Mail Tower Plaza
240 Bourke street Melbourne Vic 3000
PH +61 3 9614 0771 Fax +61 3 9614 0661
ABN 14 157 629 578

NOMINATED ARCHITECT
Vince Squillace Reg No 6466 NSW
17019 VIC 36770 QLD

squillace.com.au

Strathfield Municipal Council
4 NOV 2014
2014/035

APPLICANTS COPY

STRATHFIELD COUNCIL APPROVED
2014/035
2014/035/01
12/09/14

PROJECT
HOMEBUSH APARTMENTS

Cnr Powell St & Parramatta Rd
Homebush NSW 2140

DRAWING NO. DA151 ISS. E

JOB NO. OMA1309 SCALE 1:200 @ A1 DATE DEC 2013

DRAWING TITLE
ELEVATIONS

DRAWN BY BN CHECKED BY MC

© This work is copyright. Apart from any use permitted under the Copyright Act 1968, no part may be reproduced by any process, nor may any other exclusive right be exercised, without the permission of Squillace Architects Pty Ltd Australia.

Member Australian Institute of Architects

STATUS
SECTION 96

Do not scale drawing, verify all dimensions on site. Report any discrepancies in documentation to architect. This drawing is for the purpose of council approval and as such is not suitable for construction.

NOTES

A3 1:400 @ A3
A1 0 1 5 1:200 @ A1 10

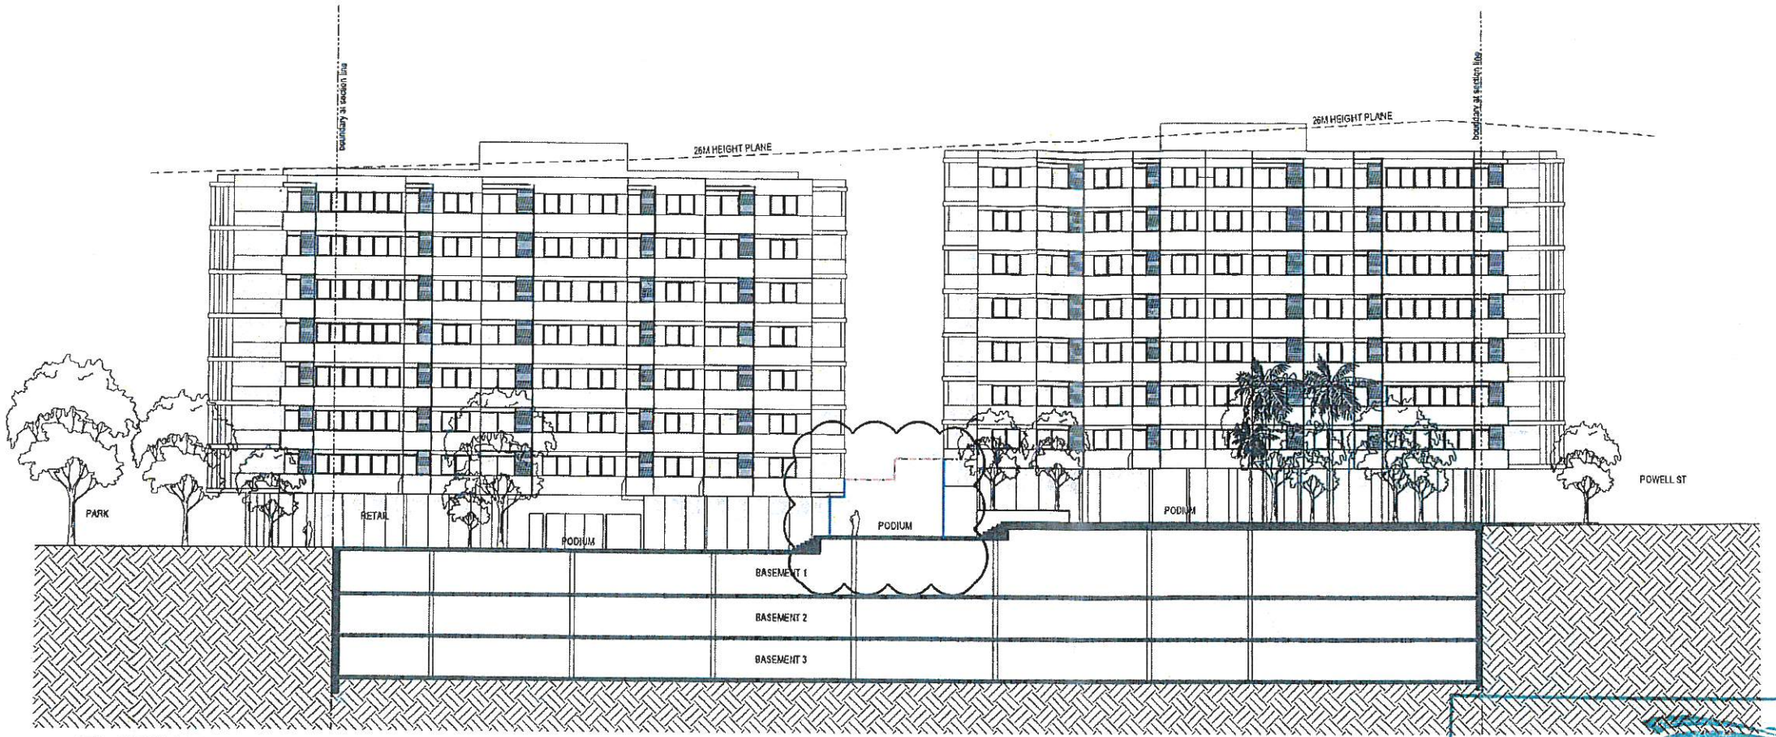

1 SECTION A
scale - 1:200 @ A1

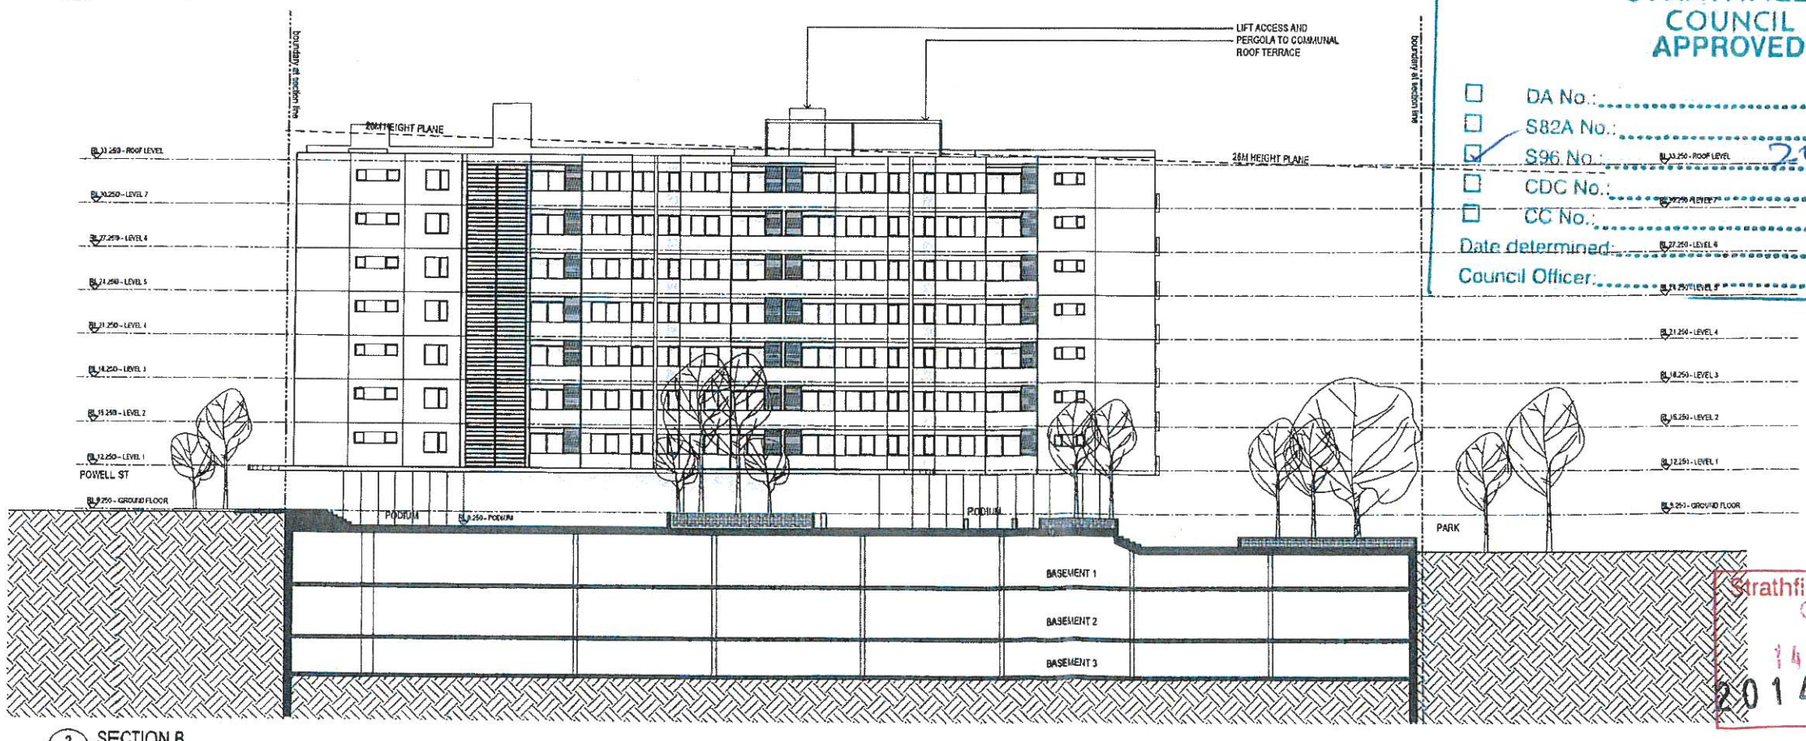

2 SECTION B
scale - 1:200 @ A1

APPLICANT'S COPY

LINE OF PROPOSED BUILDING FOOTPRINT

LINE OF DA APPROVED BUILDING FOOTPRINT

ADDITION TO PREVIOUSLY APPROVED DA

REDUCTION OF PREVIOUSLY APPROVED DA

STRATHFIELD COUNCIL APPROVED

- ☐ DA No.:
- ☐ S82A No.:
- ☑ S96 No.: 2014/035/03
- ☐ CDC No.:
- ☐ CC No.:

Date determined: 30/6/16
Council Officer: MJ

Strathfield Municipal Council
14 APR 2016
2014/035/3

ISS	DATE	PURPOSE OF ISSUE
J	03.05.16	DA ISSUE

CLIENT
Al Maha Pty Ltd

squillace

ARCHITECTS
INTERIOR DESIGNERS

SYDNEY
2 Liverpool Lane, East Sydney NSW 2010
Ph +61 2 8354 1300 | Fax +61 2 8354 1311
ABN 24 152 554 753

MELBOURNE
Suite 6001, Level 6, Mid Town Plaza
246 Bourke Street, Melbourne VIC 3000
Ph +61 3 9659 3777 | Fax +61 3 9659 3686
ABN: 54 137 620 548

NOMINATED ARCHITECT
Vince Squillace Reg No. 6468 (NSW)
17219 (VIC), 3677 (QLD)

squillace.com.au

PROJECT
HOMEBUSH APARTMENTS

Cnr Powell St & Parramatta Rd
Homebush, NSW 2140

DRAWING NO. DA160 ISSUE J

JOB NO. OMA1309 SCALE 1:200 @ A1 DATE JAN 2015

DRAWING TITLE
SECTIONS A-A and B-B

DRAWN BY MS CHECKED BY VS

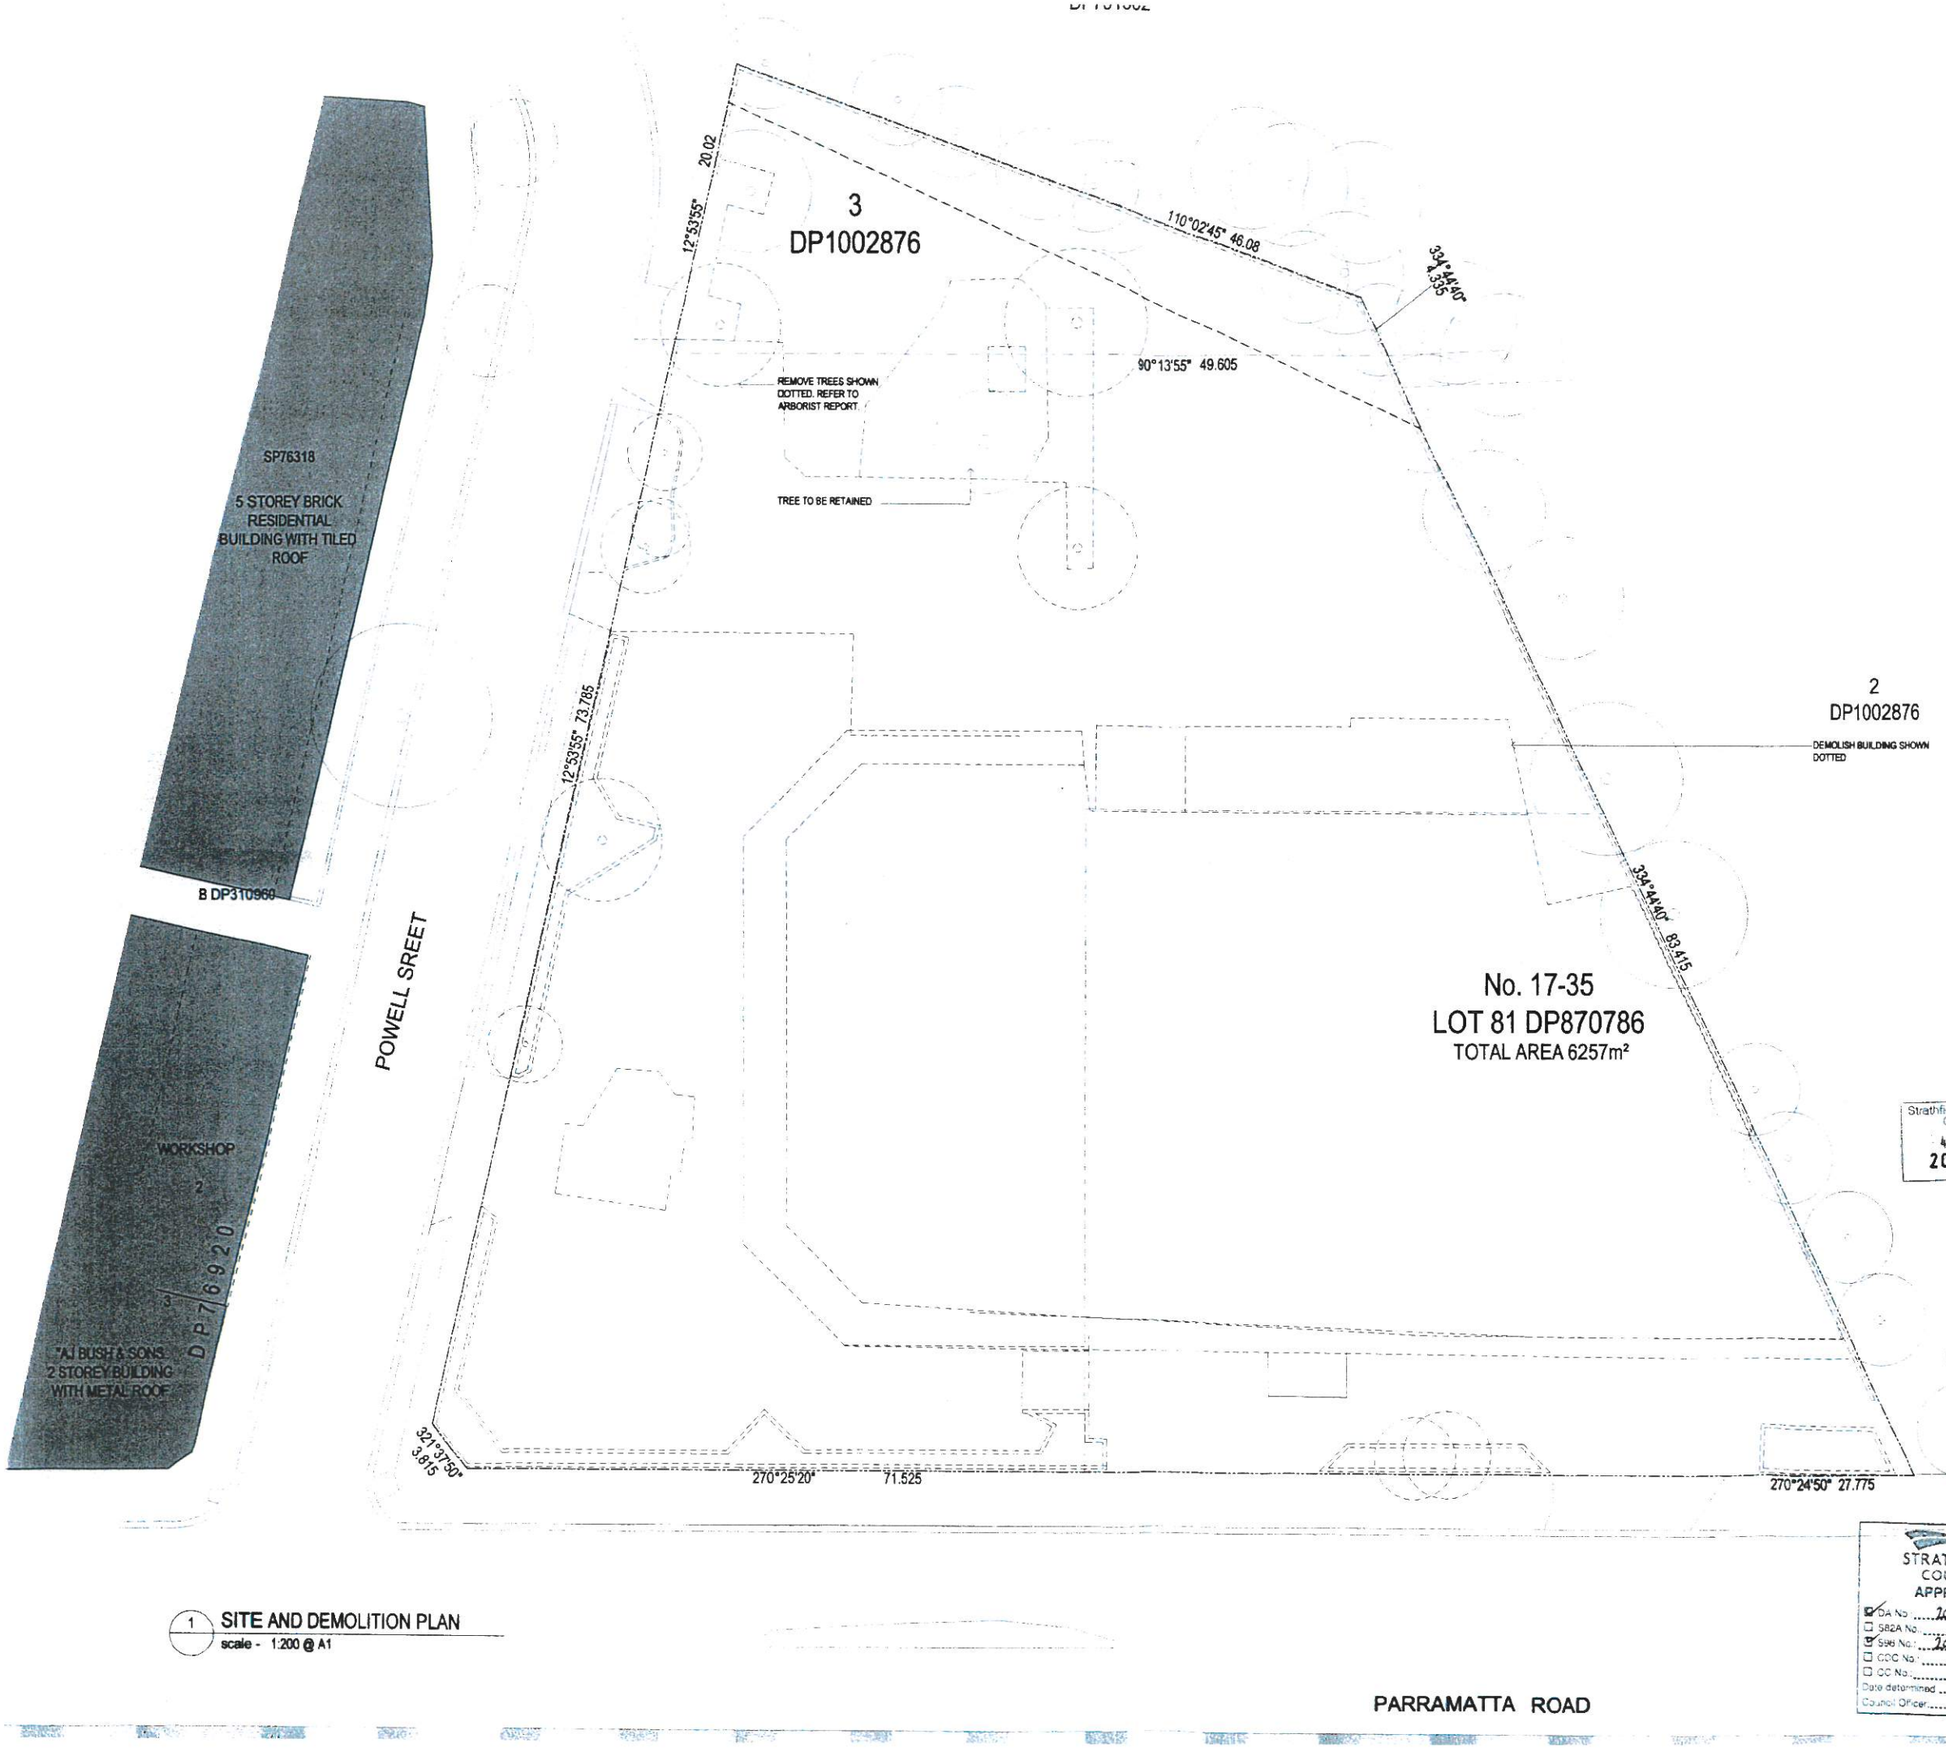

1 SITE AND DEMOLISH PLAN
scale - 1:200 @ A1

© This work is copyright. Apart from any use permitted under the copyright act 1968, no part may be reproduced by any process, nor may any other exclusive right be exercised, without the permission of Squillace Architects Pty Ltd, Australia.

Member Australian Institute of Architects

STATUS
DEVELOPMENT APPLICATION

Do not scale drawing. Verify all dimensions on site. Report any discrepancies in documentation to architect. This drawing is for the purpose of council approval and as such, is not suitable for construction.

NOTES

A3: 1:400 @ A3
A1: 0 1 5 1:200 @ A1 10

ISS	DATE	PURPOSE OF ISSUE
E	22.10.14	REVISED FOR DA ISSUE
D	11.06.14	ISSUE FOR INFORMATION
C	21.05.14	REVISED ISSUE FOR DA
B	26.02.14	REVISED ISSUE FOR DA
A	26.02.14	ISSUE FOR DA

CLIENT
Kay Li Lee Investments PTY LTD

squillace

ARCHITECTS
INTERIOR DESIGNERS

SYDNEY
2 Liverpool Lane, East Sydney NSW 2010
Ph: +61 2 8354 1300 | Fax: +61 2 8354 1311
ABN: 24 132 554 753

MELBOURNE
Suite 6001 Level 6 Mid Town Plaza
246 Bourke Street, Melbourne VIC 3000
Ph: +61 3 9639 3777 | Fax: +61 3 9639 3666
ABN: 34 137 620 538

NOMINATED ARCHITECT
Vince Squillace Reg No. 6468 (NSW), 17219 (VIC), 3677 (QLD)

squillace.com.au

PROJECT
HOMEBUSH APARTMENTS

Cnr Powell St & Parramatta Rd
Homebush, NSW 2140

DRAWING NO. **DA011** ISSUE **E**

JOB NO. **OMA1309** SCALE **1:200 @ A1** DATE **DEC 2013**

DRAWING TITLE
SITE AND DEMOLITION PLAN

DRAWN BY **MC** CHECKED BY **VS**

© This work is copyright. Apart from any use permitted under the copyright act 1968, no part may be reproduced by any process, nor may any other exclusive right be exercised, without the permission of Squillace Architects Pty Ltd. Australia

Member Australian Institute of Architects

STATUS

DEVELOPMENT APPLICATION

Do not scale drawing. Verify all dimensions on site. Report any discrepancies in documentation to architect. This drawing is for the purpose of council approval and as such is not suitable for construction.

NOTES

A2: 1:400 @ A3

A1: 0 1 5 1:200 @ A1 10

ISS	DATE	PURPOSE OF ISSUE
A	22.10.14	REVISED FOR DA ISSUE
P1	20.02.14	PRELIMINARY ISSUE

CLIENT

Kay Li Lee Investments PTY LTD

squillace

ARCHITECTS
INTERIOR DESIGNERS

SYDNEY
2 Liverpool Lane, East Sydney NSW 2010
Ph +61 2 8354 1300 | Fax +61 2 8354 1311
ABN 24 152 594 753

MELBOURNE
Suite 6001 Level 6 Mid Town Plaza
246 Bourke Street, Melbourne VIC 3000
Ph +61 3 9639 3777 | Fax +61 3 9639 3600
A.B.N. 34 137 620 538

NOMINATED ARCHITECT
Vince Squillace Reg No 6468 (NSW)
17219 (VIC) 3677 (QLD)

squillace.com.au

PROJECT

HOMEBUSH APARTMENTS

Cnr Powell St & Parramatta Rd
Homebush, NSW 2140

DRAWING NO: DA330 ISSUE: A

JOB NO: OMA1309 SCALE: 1:200 @ A1 DATE: DEC 2013

DRAWING TITLE:
STORAGE DIAGRAMS & ADAPTABLE UNIT PLANS

DRAWN BY: MC CHECKED BY: VS

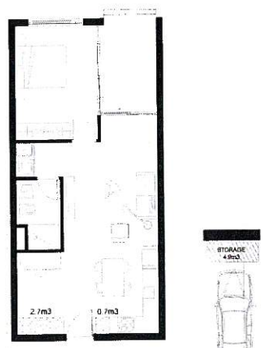

1 TYPICAL PLAN - 1BED
scale - 1:100 @ A1

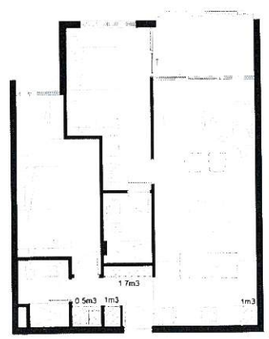

2 TYPICAL PLAN -2 BED
scale - 1:100 @ A1

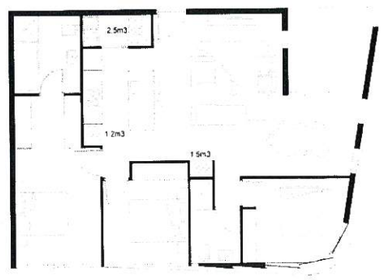

3 TYPICAL PLAN -3 BED
scale - 1:100 @ A1

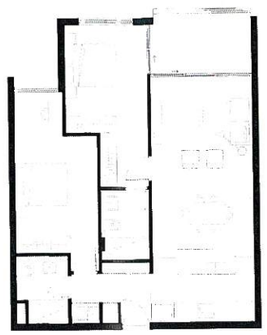

4 2 BED PRE-ADAPTABLE PLAN
scale - 1:100 @ A1

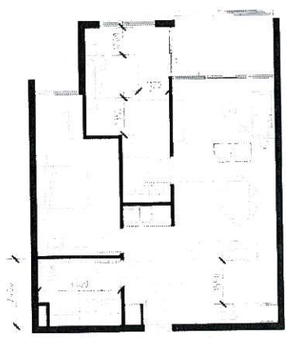

5 2 BED POST-ADAPTABLE PLAN
scale - 1:100 @ A1

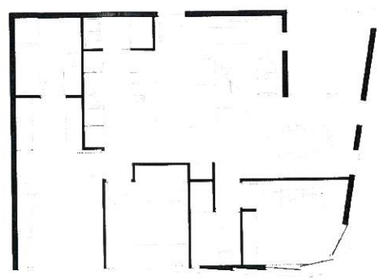

6 3 BED PRE-ADAPTABLE PLAN
scale - 1:100 @ A1

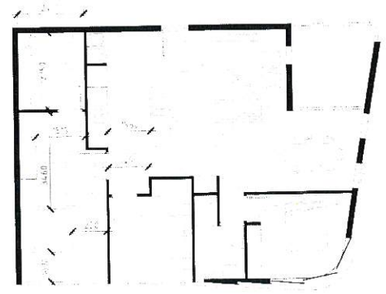

7 3 BED POST-ADAPTABLE PLAN
scale - 1:100 @ A1

Strathfield Municipal Council
- 4 NOV 2014
2014/035

APPLICANT'S COPY

STRATHFIELD COUNCIL APPROVED
DA No 2014/035
S96 No 2014/035/01
Date determined 12/09/14
Officer JC