NOTIFICATION PLAN

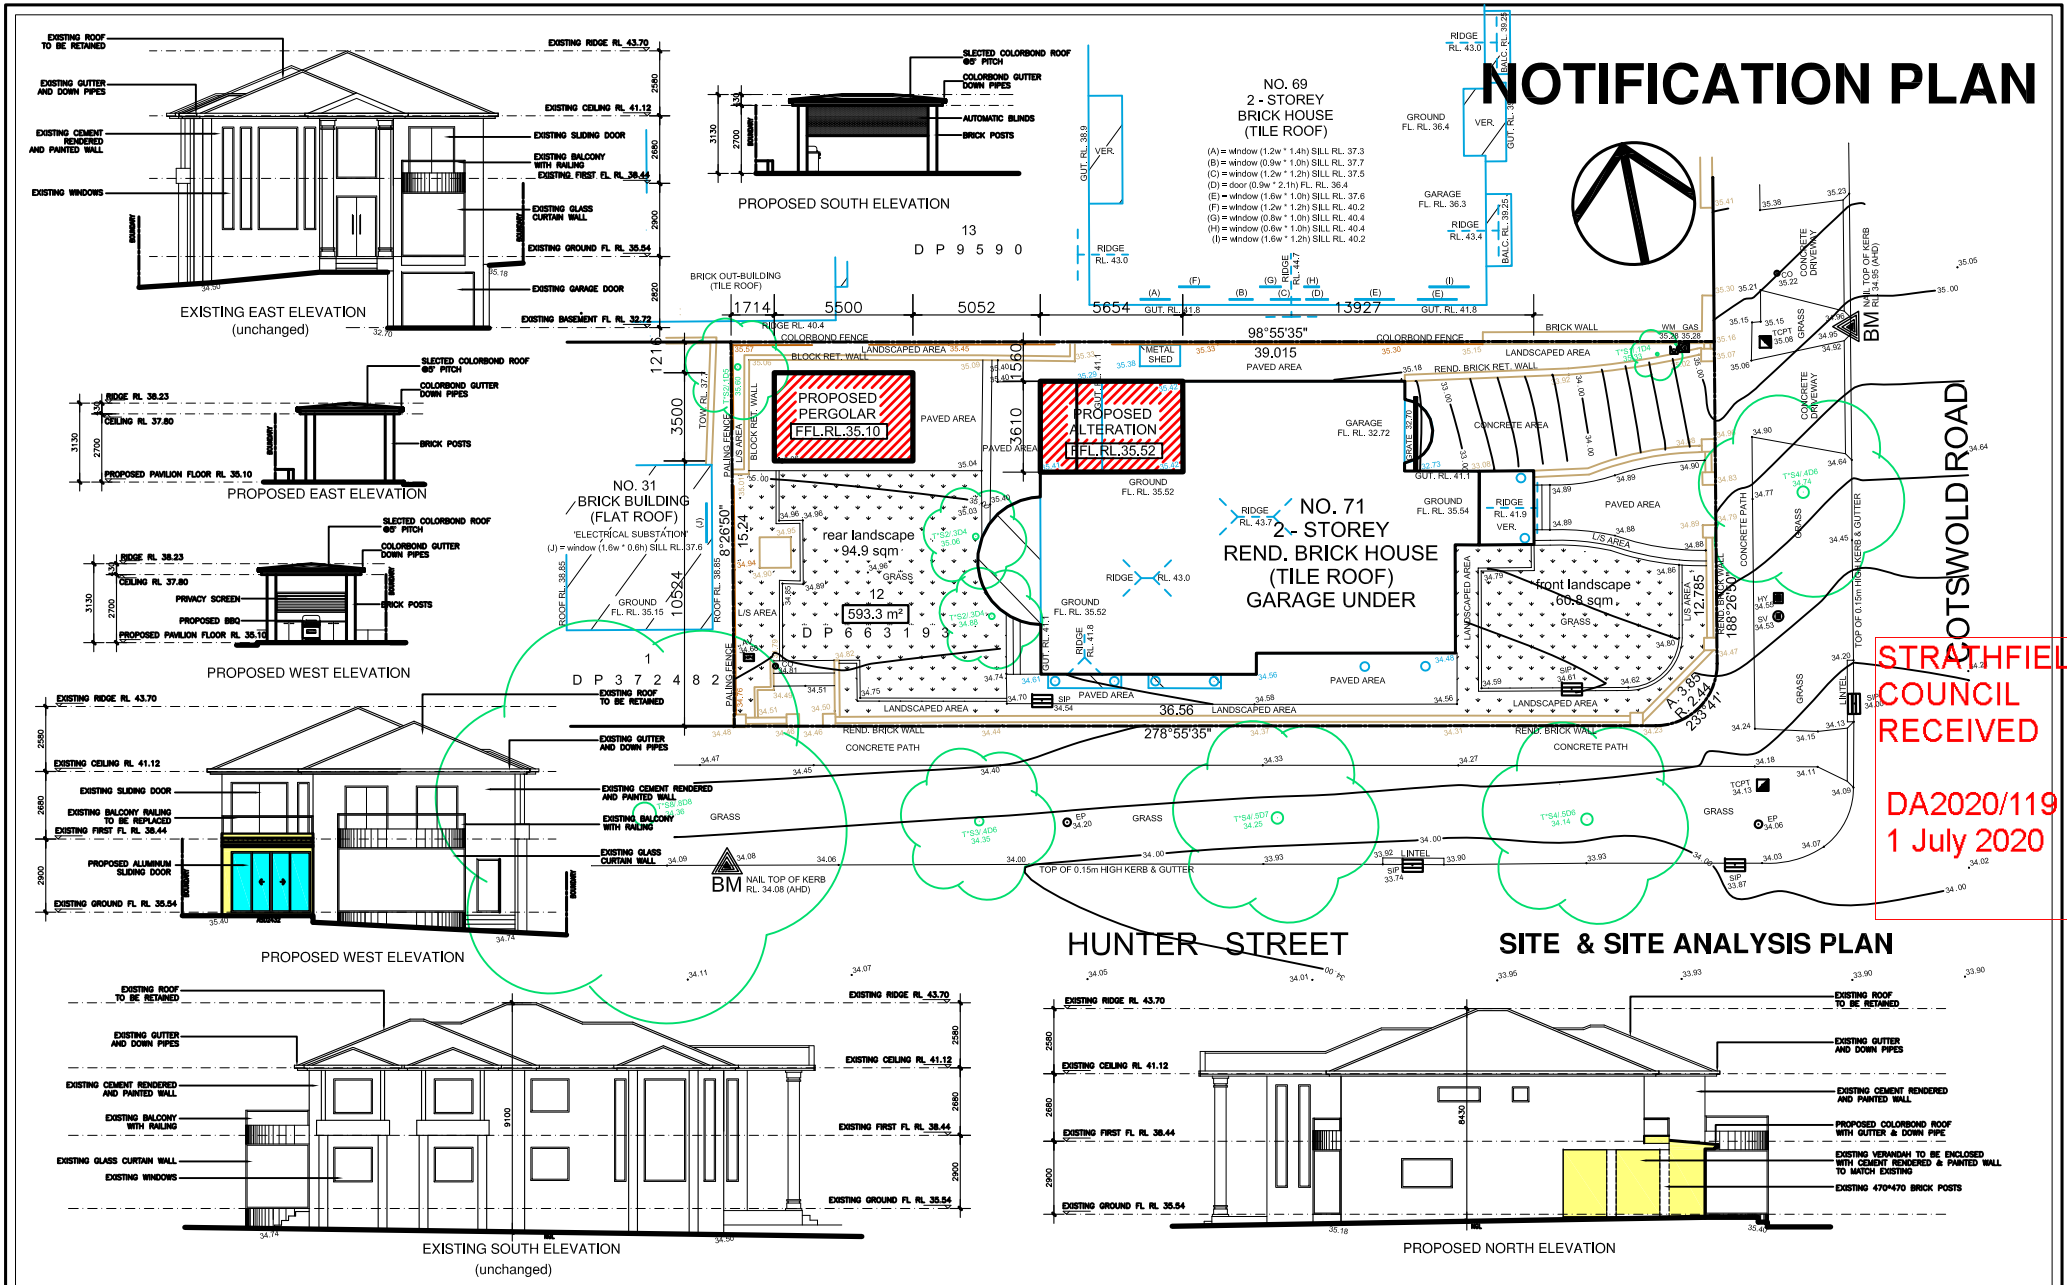

STRATHFIELD COUNCIL RECEIVED

DA2020/119
1 July 2020

EY HOME DESIGN
P. O. BOX 197 ASHFIELD NSW 1800 TEL: 02 9706 3920
EMAIL: INFO@EYHOMEDESIGN.COM.AU MOBILE: 0425 397 666

LOCATION: NO.71 COTSWOLD RD. STRATHFIELD	**PROJECT:** PROPOSED MINOR ALTERATION TO EXISTING BRICK DWELLING	DATE	AMENDMENTS	CLIENT: MS. CATHERINE
TITLE: NOTIFICATION PLAN		22.06.20	ISSUE FOR DA	JOB NO: 2005023
				DRAWN: E.Y.
SCALE: 1: 300 (IN A4) DRW. NO. 1/1	DESIGN: ©			DATE: 12-05-2020