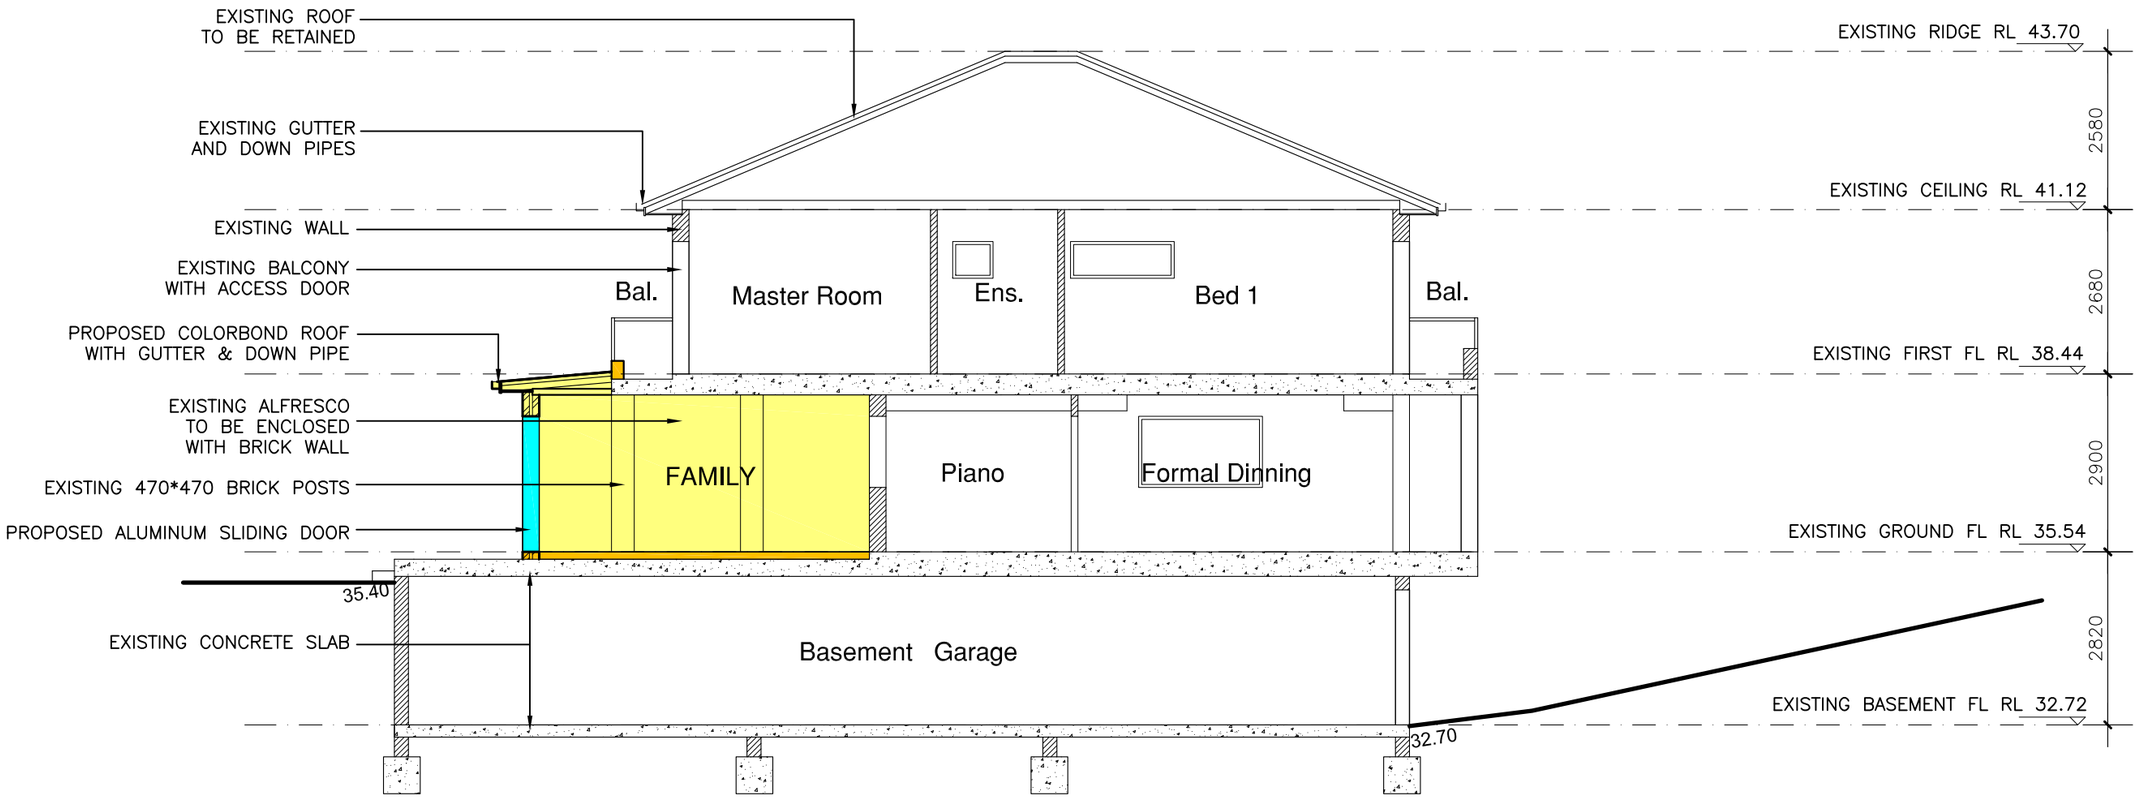


SECTION A - A

STRATHFIELD COUNCIL
RECEIVED

DA2020/119
1 July 2020

EXISTING WALL

PROPOSED CAVITY
BRICK CONSTRUCTION

1 2 3 4 5 10m

EY HOME DESIGN
P. O. BOX 197 ASHFIELD NSW 1800 TEL: 02 9706 3920
EMAIL: INFO@EYHOMEDESIGN.COM.AU MOBILE: 0425 397 666

LOCATION: NO.71 COTSWOLD RD. STRATHFIELD
TITLE: SECTION A - A
SCALE: 1 : 100 DRW. NO. 9/10

PROJECT: PROPOSED MINOR ALTERATION TO EXISTING BRICK DWELLING
DESIGN: (C)

DATE	AMENDMENTS
22.06.20	ISSUE FOR DA

CLIENT: MS. CATHERINE
JOB NO: 2005023
DRAWN: E.Y.
DATE: 12-05-2020