THIS DRAWING AND DESIGN IS SUBJECT TO COPYRIGHT AND MAY NOT BE REPRODUCED WITHOUT PRIOR WRITTEN CONSENT. ALL DIMENSIONS TO BE VERIFIED ON SITE PRIOR TO COMMENCEMENT OF ANY WORK. ANY DISCREPANCIES TO BE REFERRED TO THE ARCHITECT.

DATE	DESCRIPTION	ISSUE
01.05.20	DA SUBMISSION DRAWINGS	1

LEGEND

AREA OF THE SITE	843 SQM
TOTAL AREA OF THE EXISTING TEMPLE AT GROUND FLOOR	550 SQM

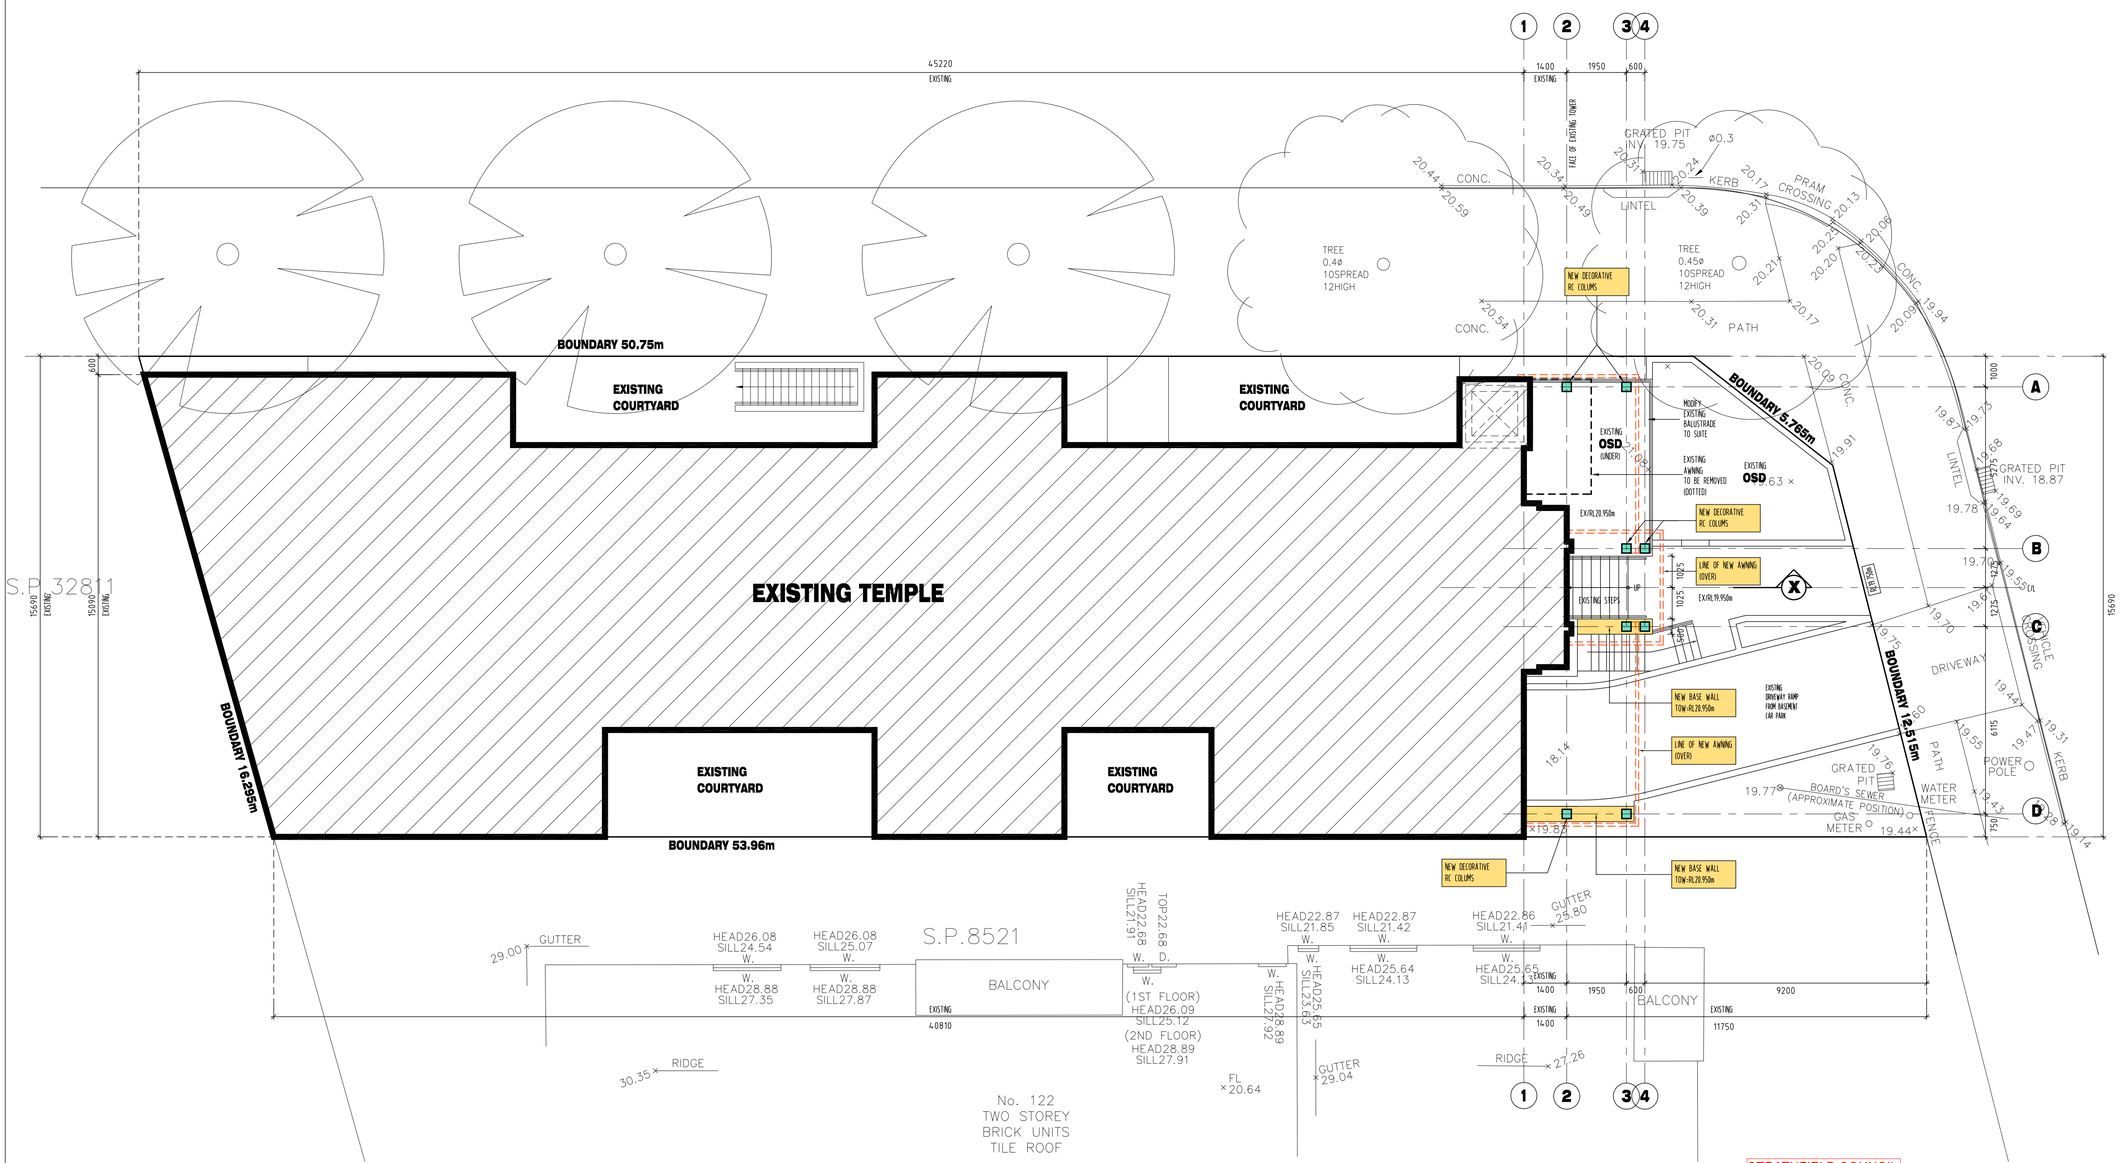

FLOOR PLAN

SCALE 1:100 (A1)

STRATHFIELD COUNCIL
RECEIVED

DA2020/227 10
December 2020

PROPOSED AWNING
AT THE FRONT MAIN ENTRY
TO AN EXISTING HINDU TEMPLE
AT 123 THE CRESCENT,
HOMEBUSH WEST, NSW 2140.
FOR
'SYDNEY SRI KARPHAGA VINAYAKAR TEMPLE'

LOT-1, DP-666161

FLOOR PLAN

Architects:
D+C ACN 080 652 393 ARCHITECTS
D+C CONSORTIUM PTY LTD.
7 CHILWORTH CLOSE, BEECROFT, NSW 2119. AUSTRALIA.
M-0416 085 876
P-02 9980 8819
E-kuna@dcconsortium.com.au

Architect:	Scale:	Date:
Kuna Sivasamy, RAIA. Regd No-5989	1:100(A1)	09.11.2020

Project No:	Drawing No:	Issue:
2016-22-AWN	DA-01	1