01 West Elevation
1:200

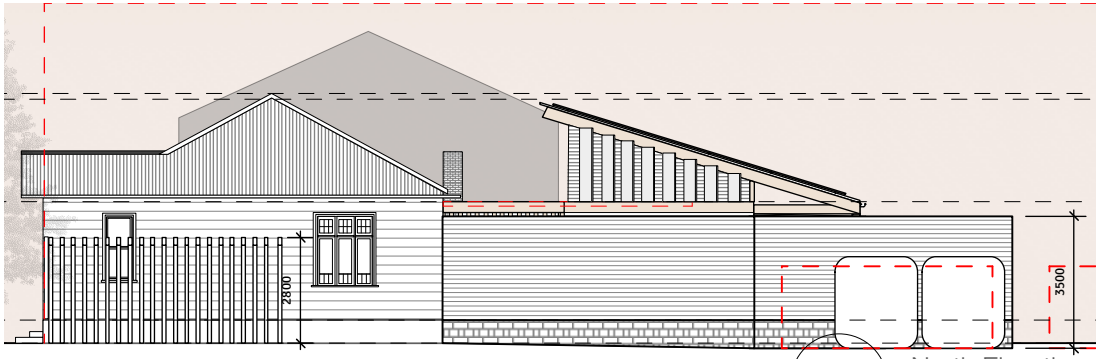

02 North Elevation
1:200

02 East Elevation
1:200

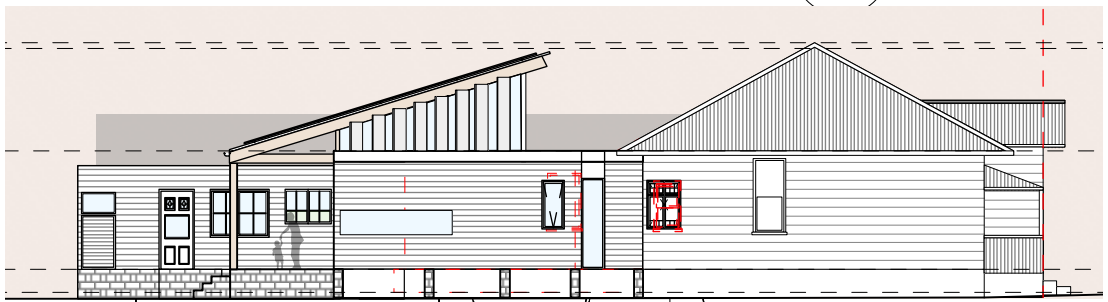

04 South Elevation
1:200

STRATHFIELD
COUNCIL
RECEIVED

DA2021.330
7 January 2022

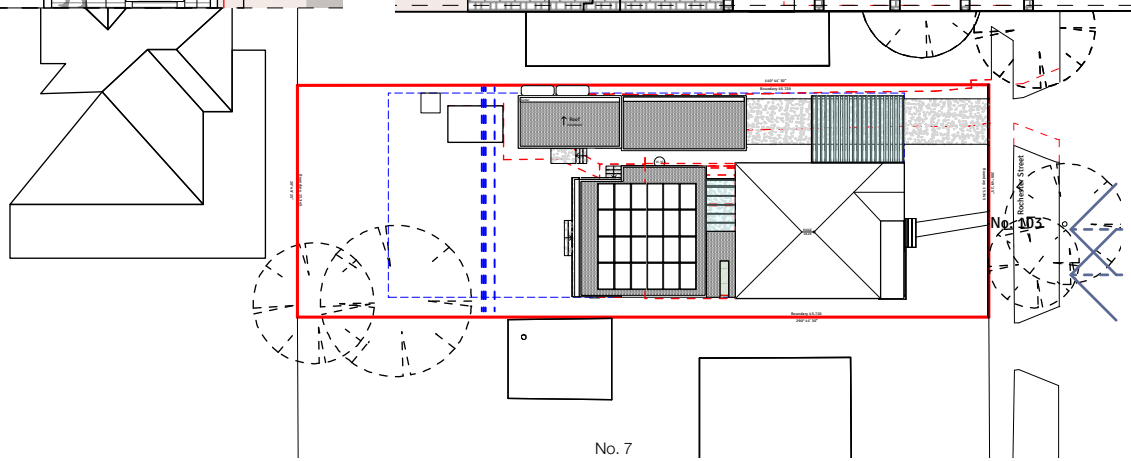

05 Site Plan
1:500

True North

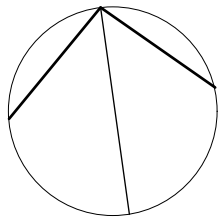

client

David Campbell and
Lisa Vanderwal

project name + type

103 Rochester Street
Strathfield

Alterations and additions

revision

Issue for Development Application	H	10/12/21
Issue for Development Application	A	10/12/21

drawing title

Notification Plan

drawing no. DA-xx

project no. 108020

scale 1:100 @ A3 U.N.O

0 1 2

ssd studio >

Sophie Solomon, nsw registered architect No. 7695, RAIA
21 Dudley Street , Bondi NSW 2026
ph: 0414840950 e: sophie@ssdstudio.com.au